


01-22-DR-01


EAST 39TH ST. DRAINAGE

FROM PARK AVE. TO RIDDICK ST.

(INTERSECTION WITH PARK AVE. TO RIDDICK ST)

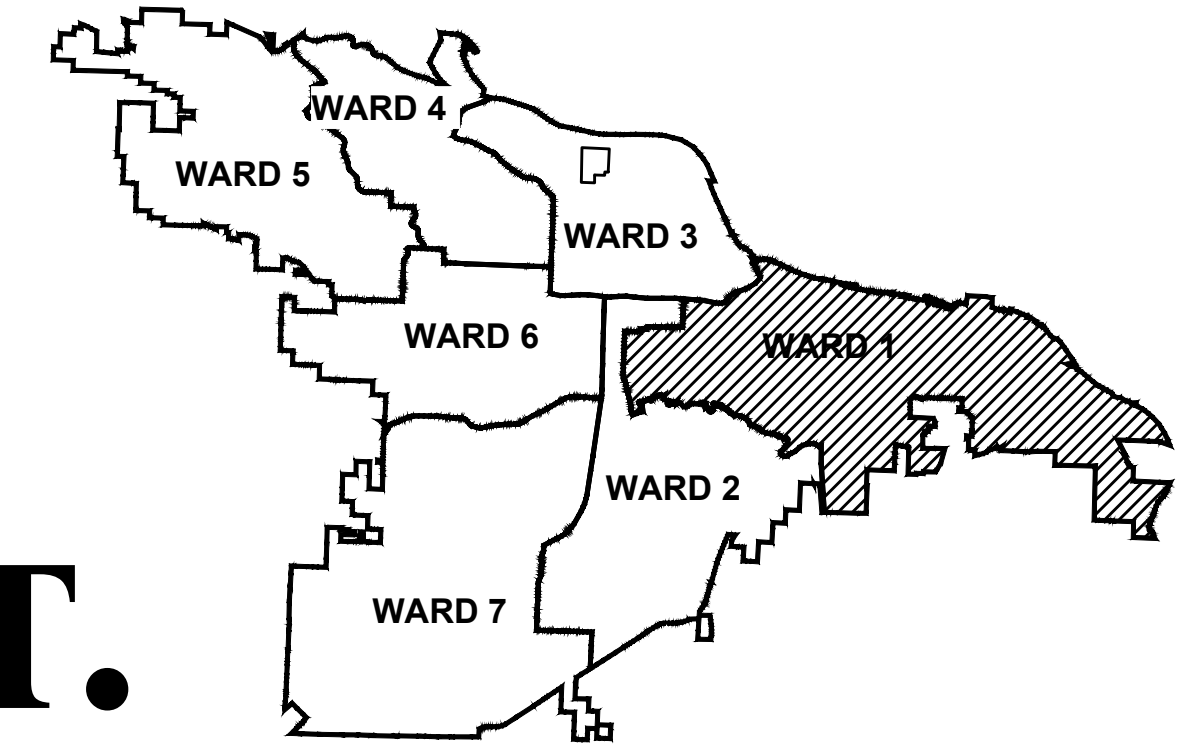

PROJECT LOCATION - WARD 2

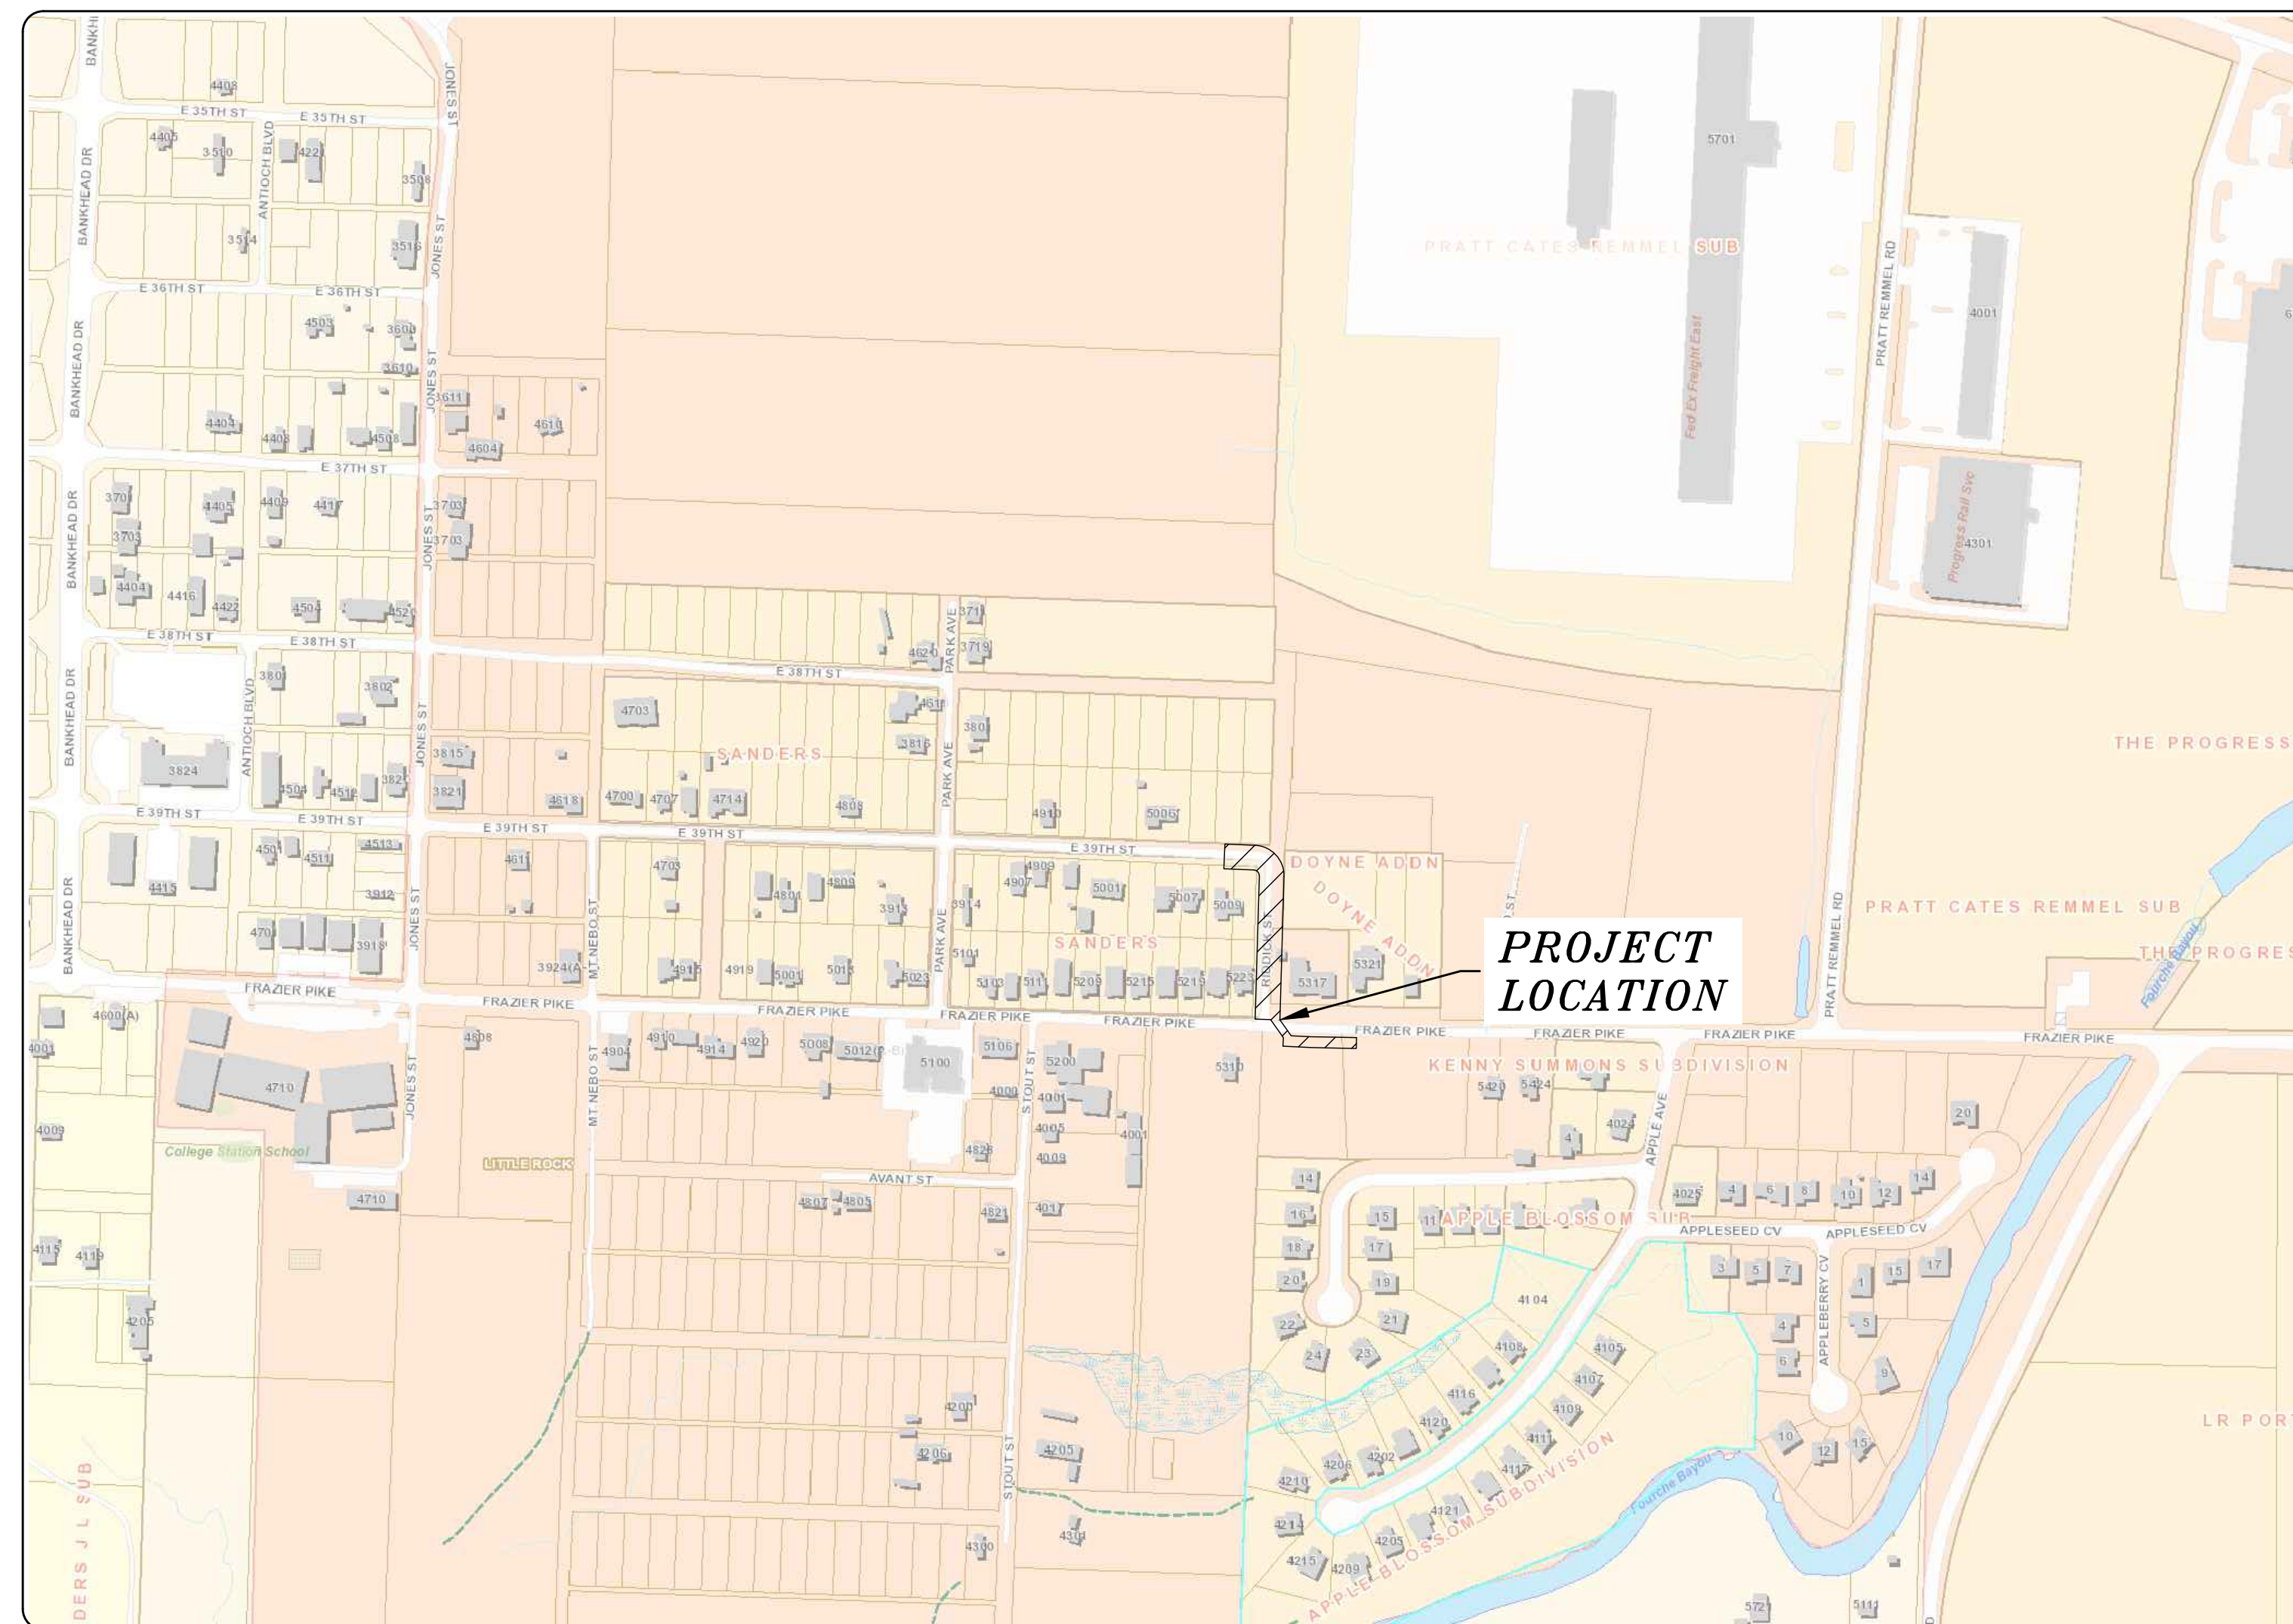

SHEET NO.	TITLE
C 100	COVER SHEET
C 200	QUANTITIES, GENERAL NOTES, LEGEND
C 201	BOX CULVERT & HEADWALL DETAILS
C 202	BOX CULVERT & HEADWALL DETAILS
C 203	BOX CULVERT & HEADWALL DETAILS
C 300	FIELD TIES/LAYOUT SHEET
C 400	EXISTING CONDITIONS SITE PLAN
C 500	SITE DETAIL
C 501	DRAINAGE PLAN AND PROFILE
C 502	DRAINAGE PLAN AND PROFILE
C 503	DRAINAGE PLAN AND PROFILE
C 504	DRAINAGE PLAN AND PROFILE
C 601	DRAINAGE DITCH CROSS-SECTIONS
C 602	DRAINAGE DITCH CROSS-SECTIONS
C 603	DRAINAGE DITCH CROSS-SECTIONS
C 604	DRAINAGE DITCH CROSS-SECTIONS
C 605	DRAINAGE DITCH CROSS-SECTIONS
C 606	GENERAL TOPO
C 701	EROSION CONTROL PLAN PHASE 1
C 702	EROSION CONTROL PLAN PHASE 2
C 703	EROSION CONTROL PLAN PHASE 3
C 800	MAINTENANCE OF TRAFFIC



2023-2025
BOND PROGRAM

DEPARTMENT OF PUBLIC WORKS
CIVIL ENGINEERING
701 WEST MARKHAM STREET
LITTLE ROCK, ARKANSAS 72201



Know what's below.
Call before you dig.

Harbor

5800 Evergreen Drive
Little Rock, AR 72205
Ph (501) 663-8800
Fax (501) 588-0123
www.harborenv.com

REVISIONS	DATE

CITY OF LITTLE ROCK, ARKANSAS
EAST 39TH ST. DRAINAGE IMPROVEMENTS

COVER SHEET

DEPARTMENT OF PUBLIC WORKS
CIVIL ENGINEERING
701 W. MARKHAM



LITTLE ROCK, ARKANSAS 72201



DRAWN BY JNS
DESIGNED JNS
CHECKED AHR
DATE 4/11/2025
SCALE 1" = 300'
PROJECT NO. CLR # 01-22-DR-01
SHEET NO. C100

	CLR PROJECT # 01-22-DR-01		
	FROM PARK AVE. TO RIDDICK ST.		
	4/10/2025		
ITEM NO.	DESCRIPTION OF ITEMS	CONTRACT QUANTITY	UNIT
2.01	SITE PREPARATION	1	L.S.
3.01	UNCLASSIFIED EXCAVATION NOT ADJUSTED FOR CONCRETE DEPTHS OF DRIVEWAYS AND DITCH LINING, JUNCTION BOXES AND HEADWALLS	241.7	C.Y.
3.02	COMPACTED EMBANKMENT NOT ADJUSTED FOR CONCRETE DEPTHS OF DRIVEWAYS AND DITCH LINING, JUNCTION BOXES AND HEADWALLS	96.0	C.Y.
7.04	CONCRETE DRIVEWAY (4" THICK), STANDARD FINISH (CHANNEL)	5616	S.F.
7.06	CONCRETE DRIVEWAY (6" THICK), STANDARD FINISH	3225	S.F.
10.01	JUNCTION BOX (5'X5' WITH 4'X4' GRATE)	4	EA
10.01	JUNCTION BOX (5'X8' WITH 4'X4' GRATE)	1	EA
11.01	REINFORCED CONCRETE PRECAST BOX CULVERT (4'X3')	452	L.F.
11.02	REINFORCED CONCRETE BOX CULVERT (4'X3') CAST IN PLACE	38	L.F.
11.06	REINFORCED CONCRETE HEADWALLS		
	REINFORCED CONCRETE HEADWALL - STM 105 <u>DOWNSTREAM WINGWALLS</u>	1.3	C.Y.
	REINFORCED CONCRETE HEADWALL - STM 105 <u>DOWNSTREAM CULVERT TOEWALL</u>	0.3	C.Y.
	REINFORCED CONCRETE HEADWALL - STM 105 <u>DOWNSTREAM WING TOEWALL</u>	2.1	C.Y.
	REINFORCED CONCRETE HEADWALL - STM 105 <u>DOWNSTREAM CONCRETE APRON</u>	1.5	C.Y.
	REINFORCED CONCRETE HEADWALL - STM 3 <u>WINGS</u>	2.8	C.Y.
	REINFORCED CONCRETE HEADWALL - STM 3 <u>WING & HEADWALL TOEWALL</u>	3.1	C.Y.
	REINFORCED CONCRETE HEADWALL - SD 100 <u>WINGS</u>	1.0	C.Y.
	REINFORCED CONCRETE HEADWALL - SD 100 <u>WING TOEWALL</u>	1.9	C.Y.
	REINFORCED CONCRETE HEADWALL - SD 100 <u>CULVERT TOEWALL</u>	0.2	C.Y.
	REINFORCED CONCRETE HEADWALL - SD 100 <u>CONCRETE APRON</u>	1.1	C.Y.
11.06	REINFORCED CONCRETE HEADWALL - TOTAL	15.2	C.Y.
14.01	SOLID SODDING (BERMUDA)	8706	S.Y.
16.01	MAINTENANCE OF TRAFFIC	1	L.S.
17.01	PAVEMENT REPAIRS (BOX CULVERT CROSSING)	30	S.Y.
18.01	REMOVE AND REPLACE WOODEN FENCE AS NECESSARY	180	L.F.
18.01	REMOVE AND REPLACE CHAINLINK FENCE AS NECESSARY	15	L.F.
19.01	FINAL CLEAN UP	1	L.S.
24.05	ROCK DAM, (RD)	7	EA
26.10	TRENCH & EXCAVATION SAFETY	1	L.S.
SP-1	RELOCATED POWER POLES	2	EA
SP-2	RELOCATE TELEPHONE PEDESTALS	1	EA

GENERAL NOTES

1. ANY DAMAGE TO LANDSCAPING AREAS, YARDS, FENCES OR SIGNS SHALL BE RESTORED TO CONDITION SATISFACTORY TO THE CITY OF LITTLE ROCK PUBLIC WORKS.
2. DISTURBED GRASS AREAS SHALL BE REPLACED BY TOPSOIL AND SEEDING OR HYDROMULCH.
3. ARKANSAS STATE LICENSING LAW FOR COMMERCIAL CONTRACTORS ACT 150 OF 1965 AND ACT 162 OF 1987 (AS AMENDED) REQUIRES THE INSTALLATION CONTRACTOR TO HAVE A VALID CONTRACTOR'S LICENSE.
4. ALL WORK SHALL CONFORM AS APPLICABLE TO THE CITY OF LITTLE ROCK PUBLIC WORKS DEPARTMENT STANDARD DETAILS FOR STREET AND DRAINAGE FACILITIES IMPROVEMENTS.
5. REFER TO TECHNICAL SPECIFICATIONS IN THE PROJECT MANUAL FOR SPECIFIC MATERIAL AND PRODUCT REQUIREMENTS.

EXISTING

IRON ROD
PK NAIL
R.R. SPIKE
CONC. MONUMENT
WATER VALVE
WATER METER
FIRE HYDRANT
GAS METER
GAS VALVE
CLEAN-OUT
GUARD POST (BOLLARD)
SIGN POST
BENCHMARK

STORM SEWER MANHOLE

SANITARY SEWER MANHOLE

TELEPHONE MANHOLE

ELECTRIC MANHOLE

TELEPHONE BOX
ELECTRIC BOX
CABLE BOX
UTILITY POLE
GUY WIRE
LIGHT POLE
POST OR POLE (TYPE AS NOTED)
MAILBOX

DECIDUOUS TREE

EVERGREEN/CONIFEROUS TREE

BUSH

PROPERTY LINE
SETBACK LINE
EASEMENT LINE
CURB
FENCE
OVERHEAD ELECTRIC
OVERHEAD TELEPHONE
OVERHEAD CABLE
UNDERGROUND TELEPHONE
UNDERGROUND ELECTRIC
UNDERGROUND CABLE
WATER LINE
SEWER LINE
GAS LINE

STORM SEWER/CULVERT

EDGE OF WOODS
CONTOUR LINE

EXISTING DITCH



PROPOSED

PROPOSED CONTOUR
PROPOSED SPOT ELEVATION
PROPOSED SPOT CURB ELEVATION
STORM SEWER – PIPE
STORM SEWER – MITERED END SECTION
STORM SEWER – GRATE INLET

STORM SEWER – JUNCTION BOX


STORM SEWER – FLARED END SECTION

STORM SEWER – HEADWALL

STORM SEWER – SINGLE WING

STORM SEWER – DOUBLE WING

STORM SEWER – AREA INLET
GRADE BREAK LINE
HIGH POINT
LOW POINT
CUT LINE
FILL LINE
SANITARY SEWER PIPE
SANITARY SEWER MANHOLE
PROPOSED CURB
PROPOSED CONCRETE
CONSTRUCTION – ENTRANCE/EXIT
CHECK DAM
DIVERSION BERM
DOWNDRAIN STRUCTURE – TEMPORARY
ROCK DAM
SEDIMENT BARRIER – SILT FENCE
SEDIMENT BARRIER – GRAVEL RING
SEDIMENT BARRIER – BLOCK & GRAVEL
SEDIMENT BARRIER – BLOCK
TEMPORARY SEDIMENT BASIN
SILT FENCE – TYPE A
SILT FENCE – TYPE B
SILT FENCE – TYPE C
STORM DRAIN OUTLET PROTECTION
SURFACE ROUGHENING
DISTURBED AREA STABILIZATION –TEMPORARY STABILIZATION
DISTURBED AREA STABILIZATION –TEMPORARY GRASSING
DISTURBED AREA STABILIZATION –PERMANENT GRASSING
MATTING/BLANKETS
PROPOSED BOX CULVERT
PROPOSED DITCH CONCRETE
PROPOSED SEED/SOD TOP DITCH/SHOULDER

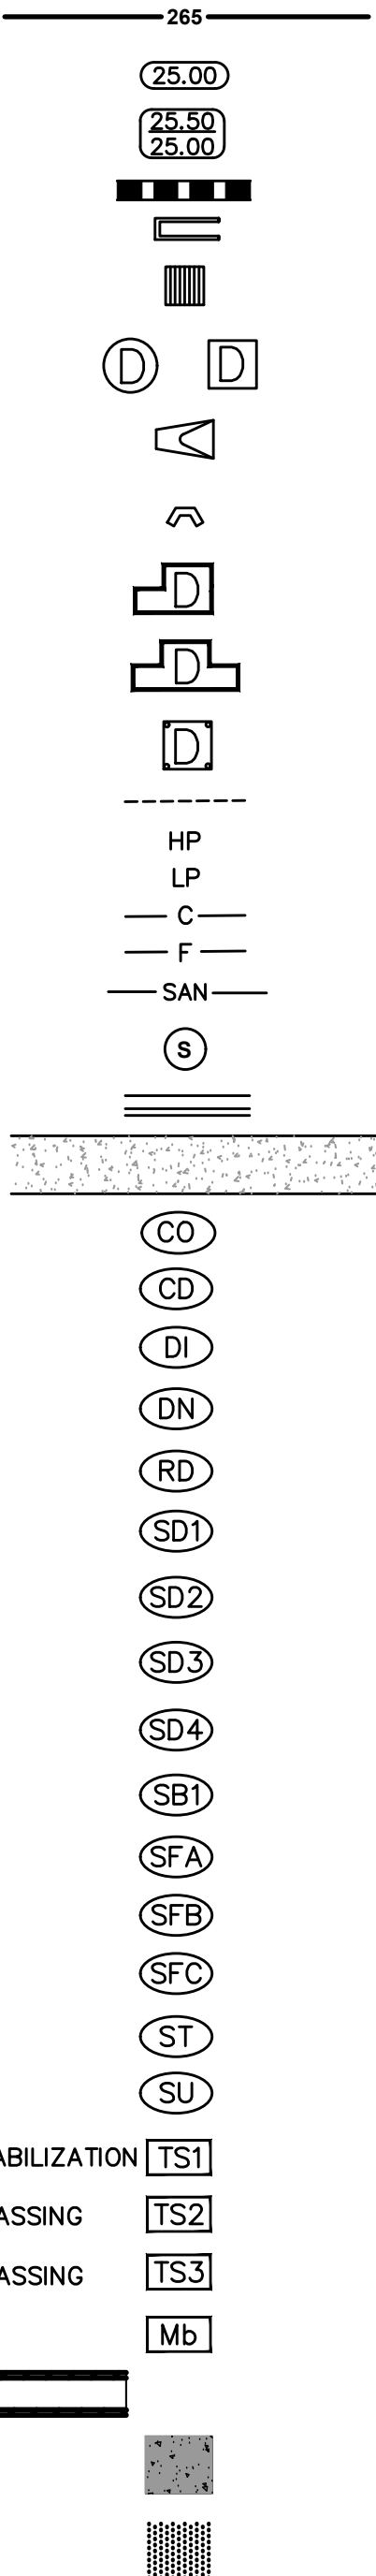

REVISIONS	DATE
-	-

CITY OF LITTLE ROCK, ARKANSAS

EAST 39TH ST. DRAINAGE IMPROVEMENTS

GENERAL NOTES, LEGEND AND QUANTITIES

DEPARTMENT OF PUBLIC WORKS

CIVIL ENGINEERING

701 W. MARKHAM

LITTLE ROCK, ARKANSAS 72201

STATE OF ARKANSAS

REGISTERED PROFESSIONAL ENGINEER

NO. 10452

ANDREW H. RIKE

DRAWN BY

JNS

DESIGNED

JNS

CHECKED

AHR

DATE

4/11/2025

SCALE

N/A

PROJECT NO.

CLR # 01-22-DR-01

SHEET NO.

C200

TABLE OF DIMENSIONS AND REINFORCING STEEL
(Wings for one structure end)

Dimensions					Variable Reinforcing				Estimated Quantities (per ft. of wing length (2-wings))	
Maximum Wingwall Height Hw	W	X	Y	Z	Bars J1		Bars J2		Reinf (Lb/Ft)	Conc (CY/Ft)
					Spa	Spa	Spa	Spa		
2'-6"	2'-5"	1'-0"	9"	7"	#4	1'-0"	#4	1'-0"	33.73	0.248
3'-0"	2'-5"	1'-0"	9"	7"	#4	1'-0"	#4	1'-0"	37.07	0.261
3'-6"	2'-5"	1'-0"	9"	7"	#4	1'-0"	#4	1'-0"	37.74	0.273
4'-0"	2'-5"	1'-0"	9"	7"	#4	1'-0"	#4	1'-0"	38.61	0.285
4'-6"	2'-2"	1'-0"	1'-0"	7"	#4	1'-0"	#4	1'-0"	41.75	0.320
5'-0"	2'-2"	1'-0"	1'-0"	7"	#4	1'-0"	#4	1'-0"	45.09	0.343
5'-6"	3'-2"	1'-6"	1'-0"	7"	#4	1'-0"	#4	1'-0"	45.75	0.355
6'-0"	3'-2"	1'-6"	1'-0"	7"	#4	1'-0"	#4	1'-0"	46.42	0.367
7'-0"	3'-8"	1'-9"	1'-3"	7"	#4	1'-0"	#4	1'-0"	52.77	0.414
8'-0"	4'-2"	2'-0"	1'-1"	#8	#5	1'-0"	#4	1'-0"	60.19	0.486
9'-0"	4'-8"	2'-3"	1'-9"	#7	#5	6"	#4	6"	61.49	0.525
10'-0"	5'-2"	2'-6"	2'-0"	#8	#5	6"	#4	6"	67.25	0.584
11'-0"	5'-8"	2'-9"	2'-3"	#6	#6	#5	#5	6"	133.65	0.634
12'-0"	6'-2"	3'-0"	2'-6"	#7	#6	#5	#5	6"	162.29	0.721
13'-0"	6'-8"	3'-3"	2'-9"	#7	#6	#5	#5	6"	178.80	0.856
14'-0"	7'-2"	3'-6"	3'-0"	#8	#6	#5	#5	6"	216.78	0.959
15'-0"	7'-8"	4'-0"	3'-3"	#9	#6	#6	#5	6"	283.06	1.068
16'-0"	8'-2"	4'-6"	3'-0"	#9	#6	#6	#6	6"	297.02	1.234

TABLE OF WINGWALL REINFORCING
(2-wings)

Bar	Size	No.	Spa
DL	#5	~	1'-0"
DS	#5	~	1'-0"
E	#4	~	1'-0"
F	#4	~	1'-0"
G	#6	4	~
M	#4	4	~
P	#4	~	1'-0"
RS	#5	3	~
RL	#5	3	~
V	#4	~	1'-0"

TABLE OF ESTIMATED CULVERT TOEWALL QUANTITIES

Bar	Size	No.	Spa
Reinf (Lb/Ft)			2.45
Conc (CY/Ft)			0.037

WING DIMENSION FORMULAS:

(All values are in feet.)
 $Hw = H + T + C - 0.250$
 $A = (Hw - 0.333)SL$
 $B = (A) \tan(\theta + 15^\circ)$
 $Lw = (A) \cos(\theta + 15^\circ)$

For cast-in-place culverts:
 $Ltw = [(N)(S) + (N + 1)(U)] \cos \theta$

For precast culverts:
 $Ltw = [(N)(2U + S) + (N - 1)(0.5') + \cos \theta]$

Total wingwall area (two wings - SF) = $0.5 (Hw + 0.333) (Lw + A)$


For cast-in-place culverts:
 $Ltw = [(N)(S) + (N + 1)(U)] \cos \theta$

For precast culverts:
 $Ltw = [(N)(2U + S) + (N - 1)(0.5') + \cos \theta]$


Total wingwall area (two wings - SF) = $0.5 (Hw + 0.333) (Lw + A)$

Hw = Height of wingwall
SL = Side slope ratio (horizontal:1 vertical)
A = Length of short wingwalls
Lw = Length of long wingwall
Ltw = Culvert toewall length
N = Number of culvert spans
U = Culvert skew


See applicable box culvert standard sheet for H, S, T, and U values.

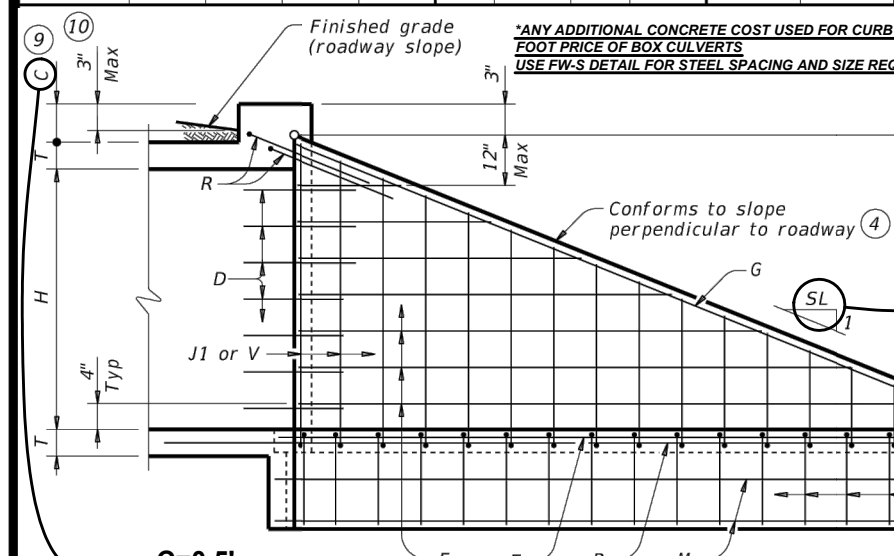


INSIDE ELEVATION
(Showing reinforcing. Culvert and culvert toewall reinforcing not shown for clarity.)

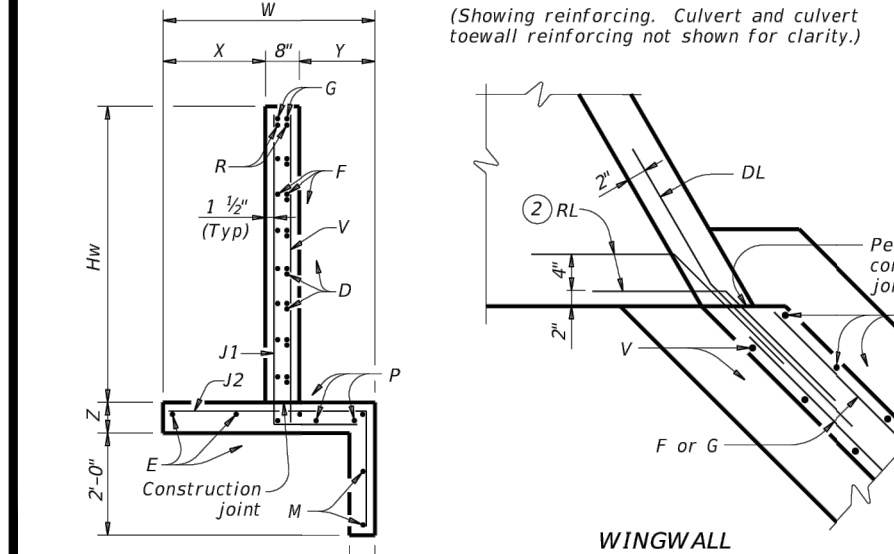


CORNER DETAILS
(Culvert and culvert toewall reinforcing not shown for clarity.)

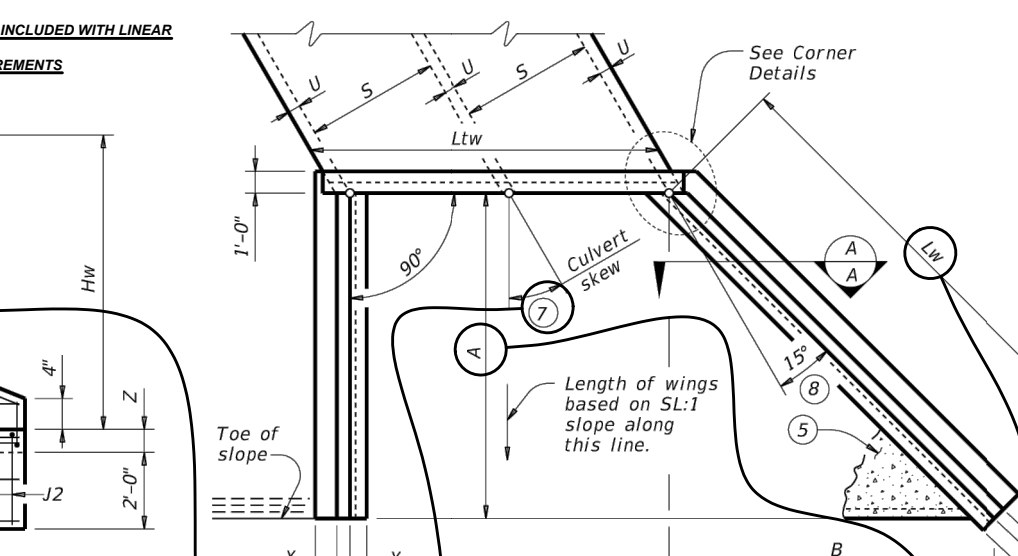


PLAN
(Showing dimensions and 30° skew.)

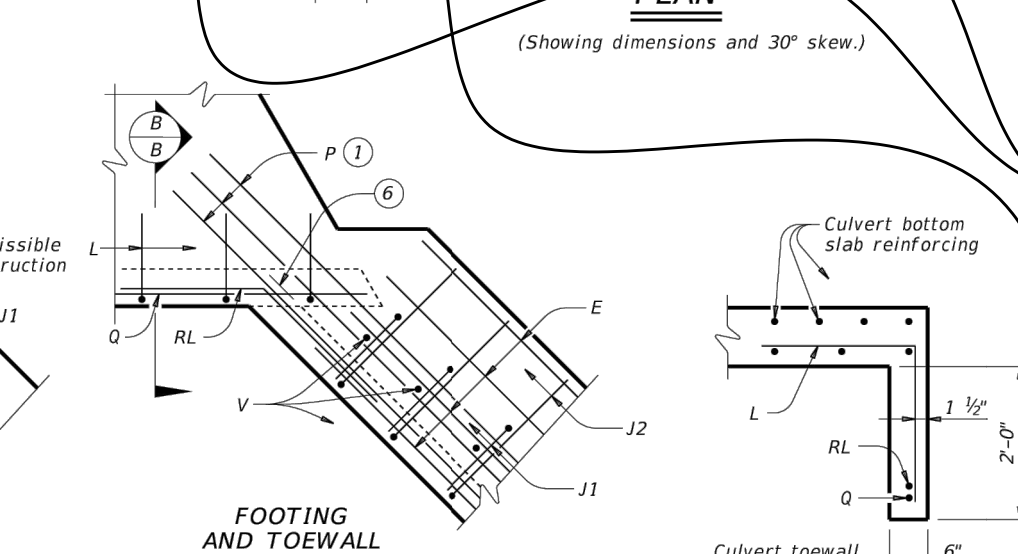

FOOTING AND TOEWALL

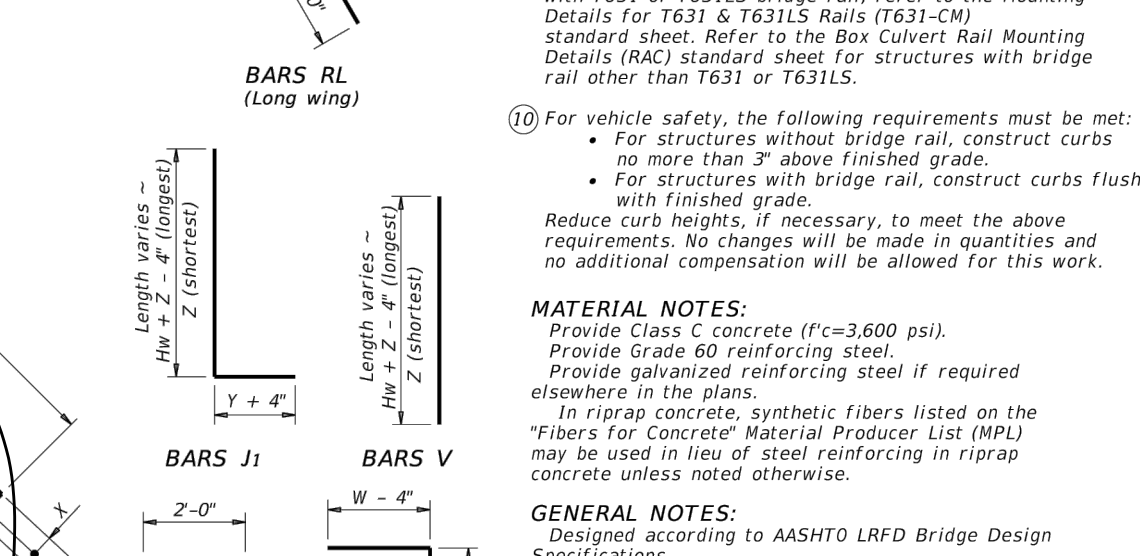

PLAN
(Showing dimensions and 30° skew.)

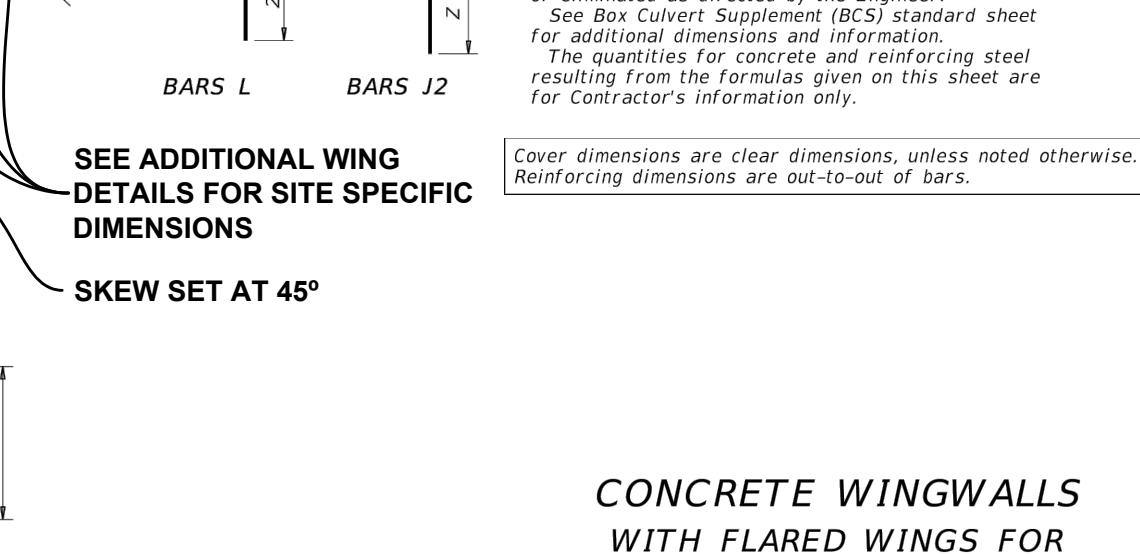


FOOTING AND TOEWALL

SEE ADDITIONAL WING DETAILS FOR SITE SPECIFIC DIMENSIONS
SKEW SET AT 45°


CONCRETE WINGWALLS WITH FLARED WINGS FOR SKEWED BOX CULVERTS
FW-S

CULVERT AND HEADWALL NOTES


- REFER TO SINGLE BOX CAST IN PLACE DETAIL SCC 3 & 4 FOR STM-105 BOX CULVERT DIMENSIONS AND PLACEMENT, SIZE, AND SPACING OF STEEL REINFORCEMENT.
- REFER TO DETAIL FW-S FOR PLACEMENT, SIZE, AND SPACING OF STEEL REINFORCEMENT IN STM-105 HEADWALL AND WINGWALLS.
- REFER TO STM-105 HEADWALL DETAIL FOR SPECIFIC HEADWALL/WINGWALL DIMENSIONS.
- CONCRETE VOLUMES FOR WINGALL, CULVERT TOEWALL, WING TOEWALL, AND APRON ARE BASED ON DIMENSIONS PROVIDED IN STM-105 HEADWALL DETAIL.
- ADDITIONAL CONCRETE USED FOR CURB HEIGHT "C" SHOULD BE INCLUDED WITH LINEAR FOOT PRICE OF BOX CULVERT QUANTITIES.

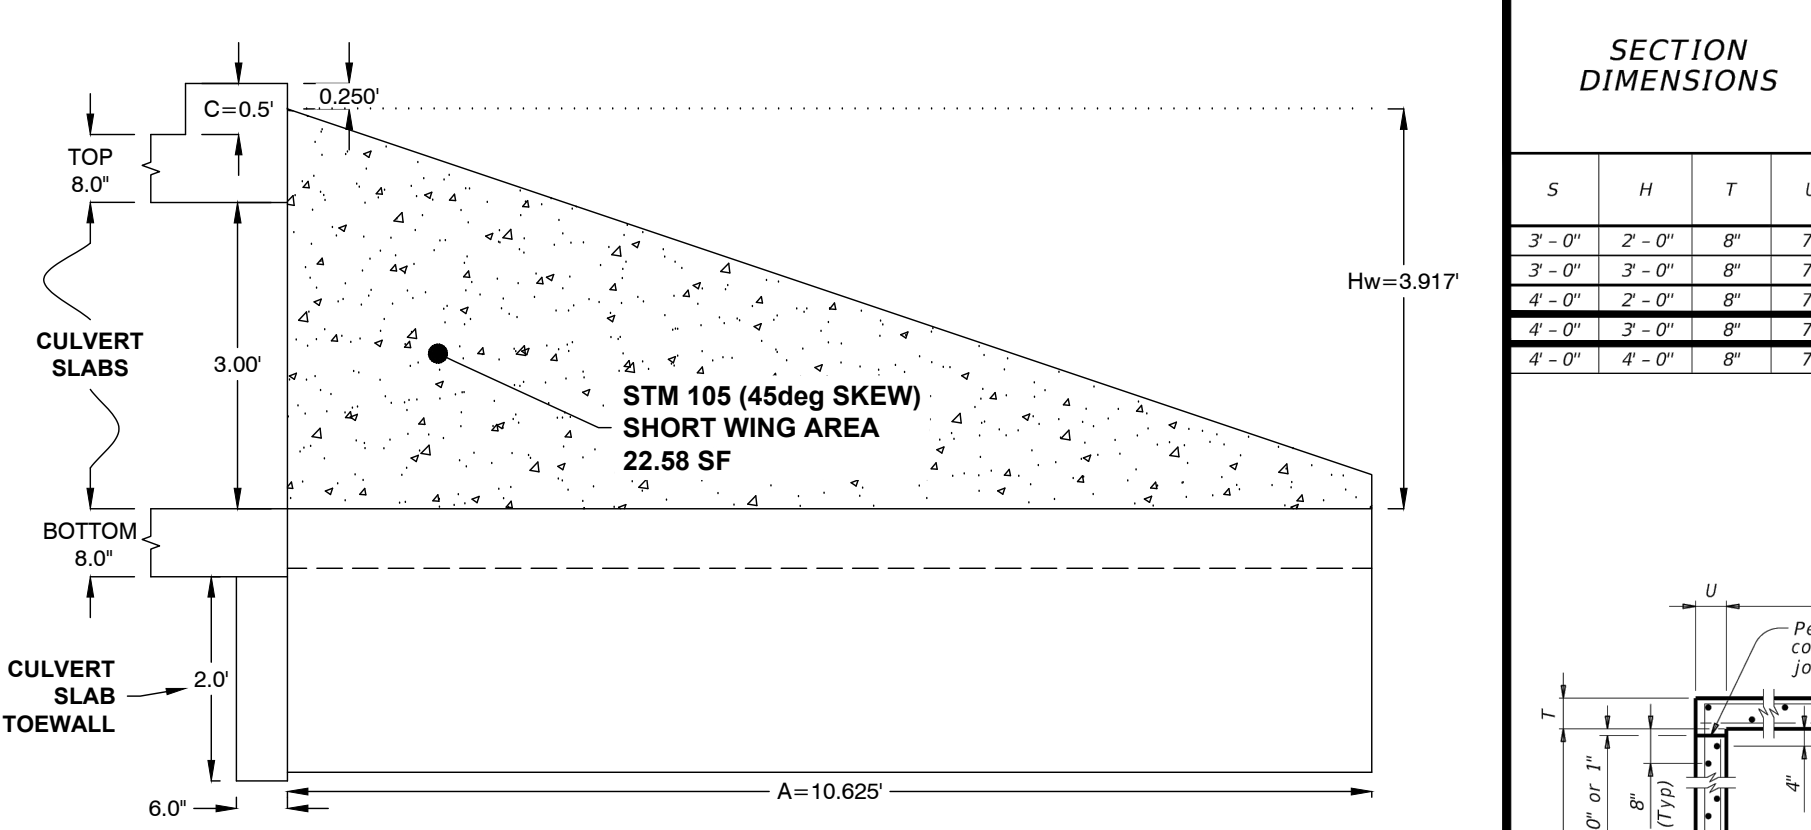

SECTION W-1 WING ELEVATION
NTS

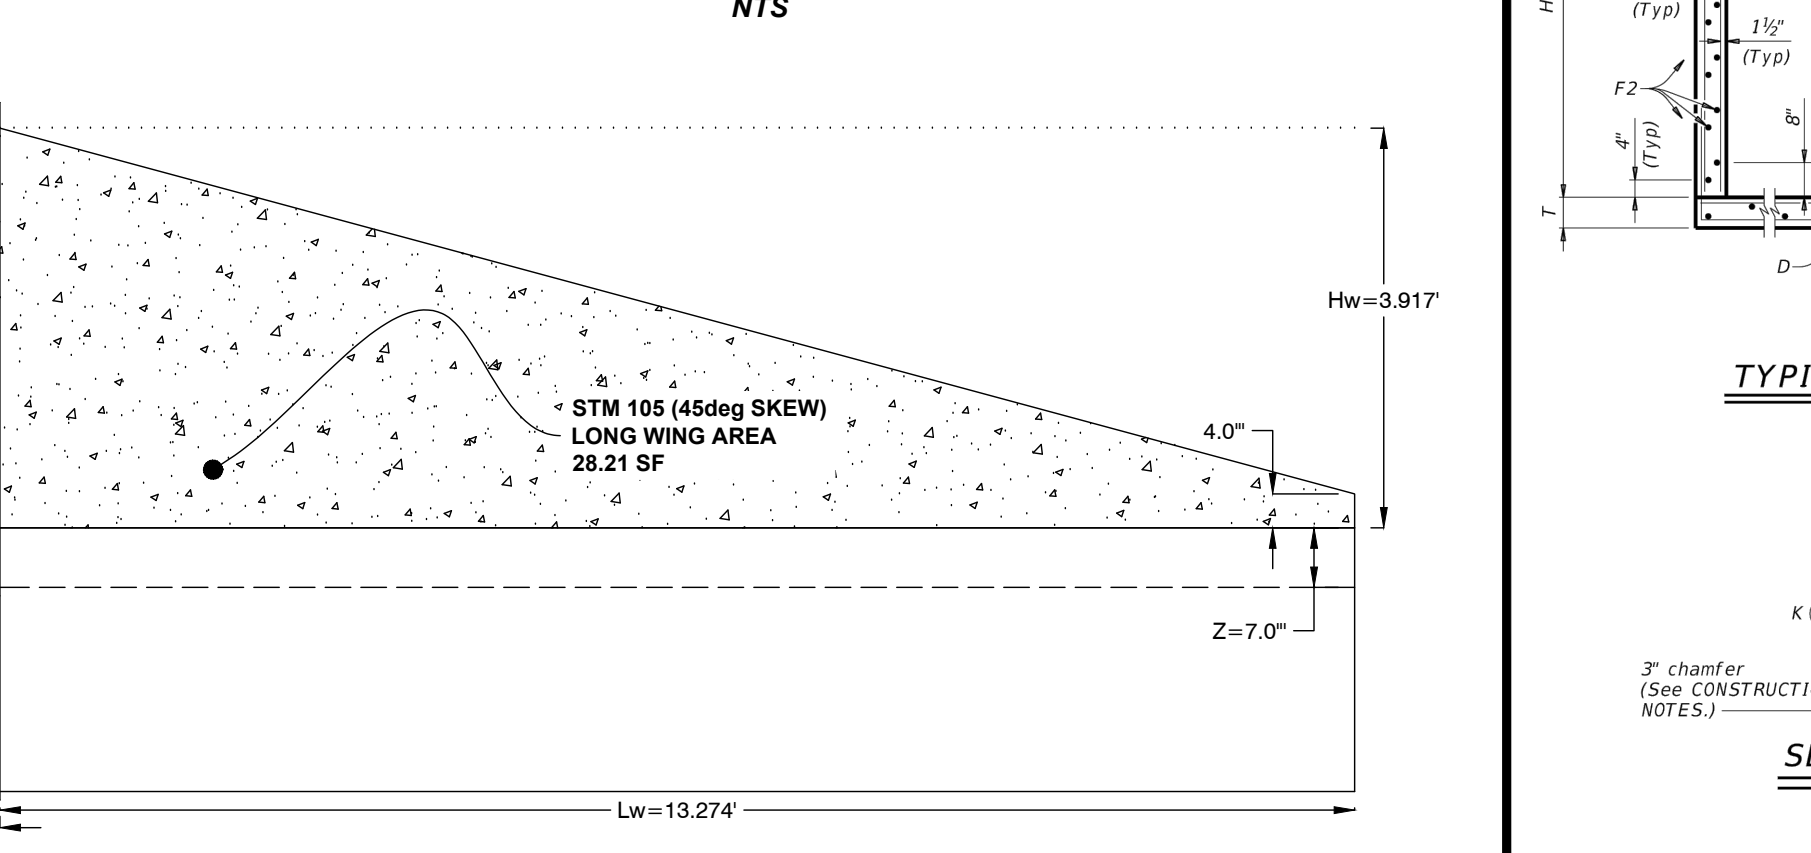

SECTION W-2 WING ELEVATION
NTS

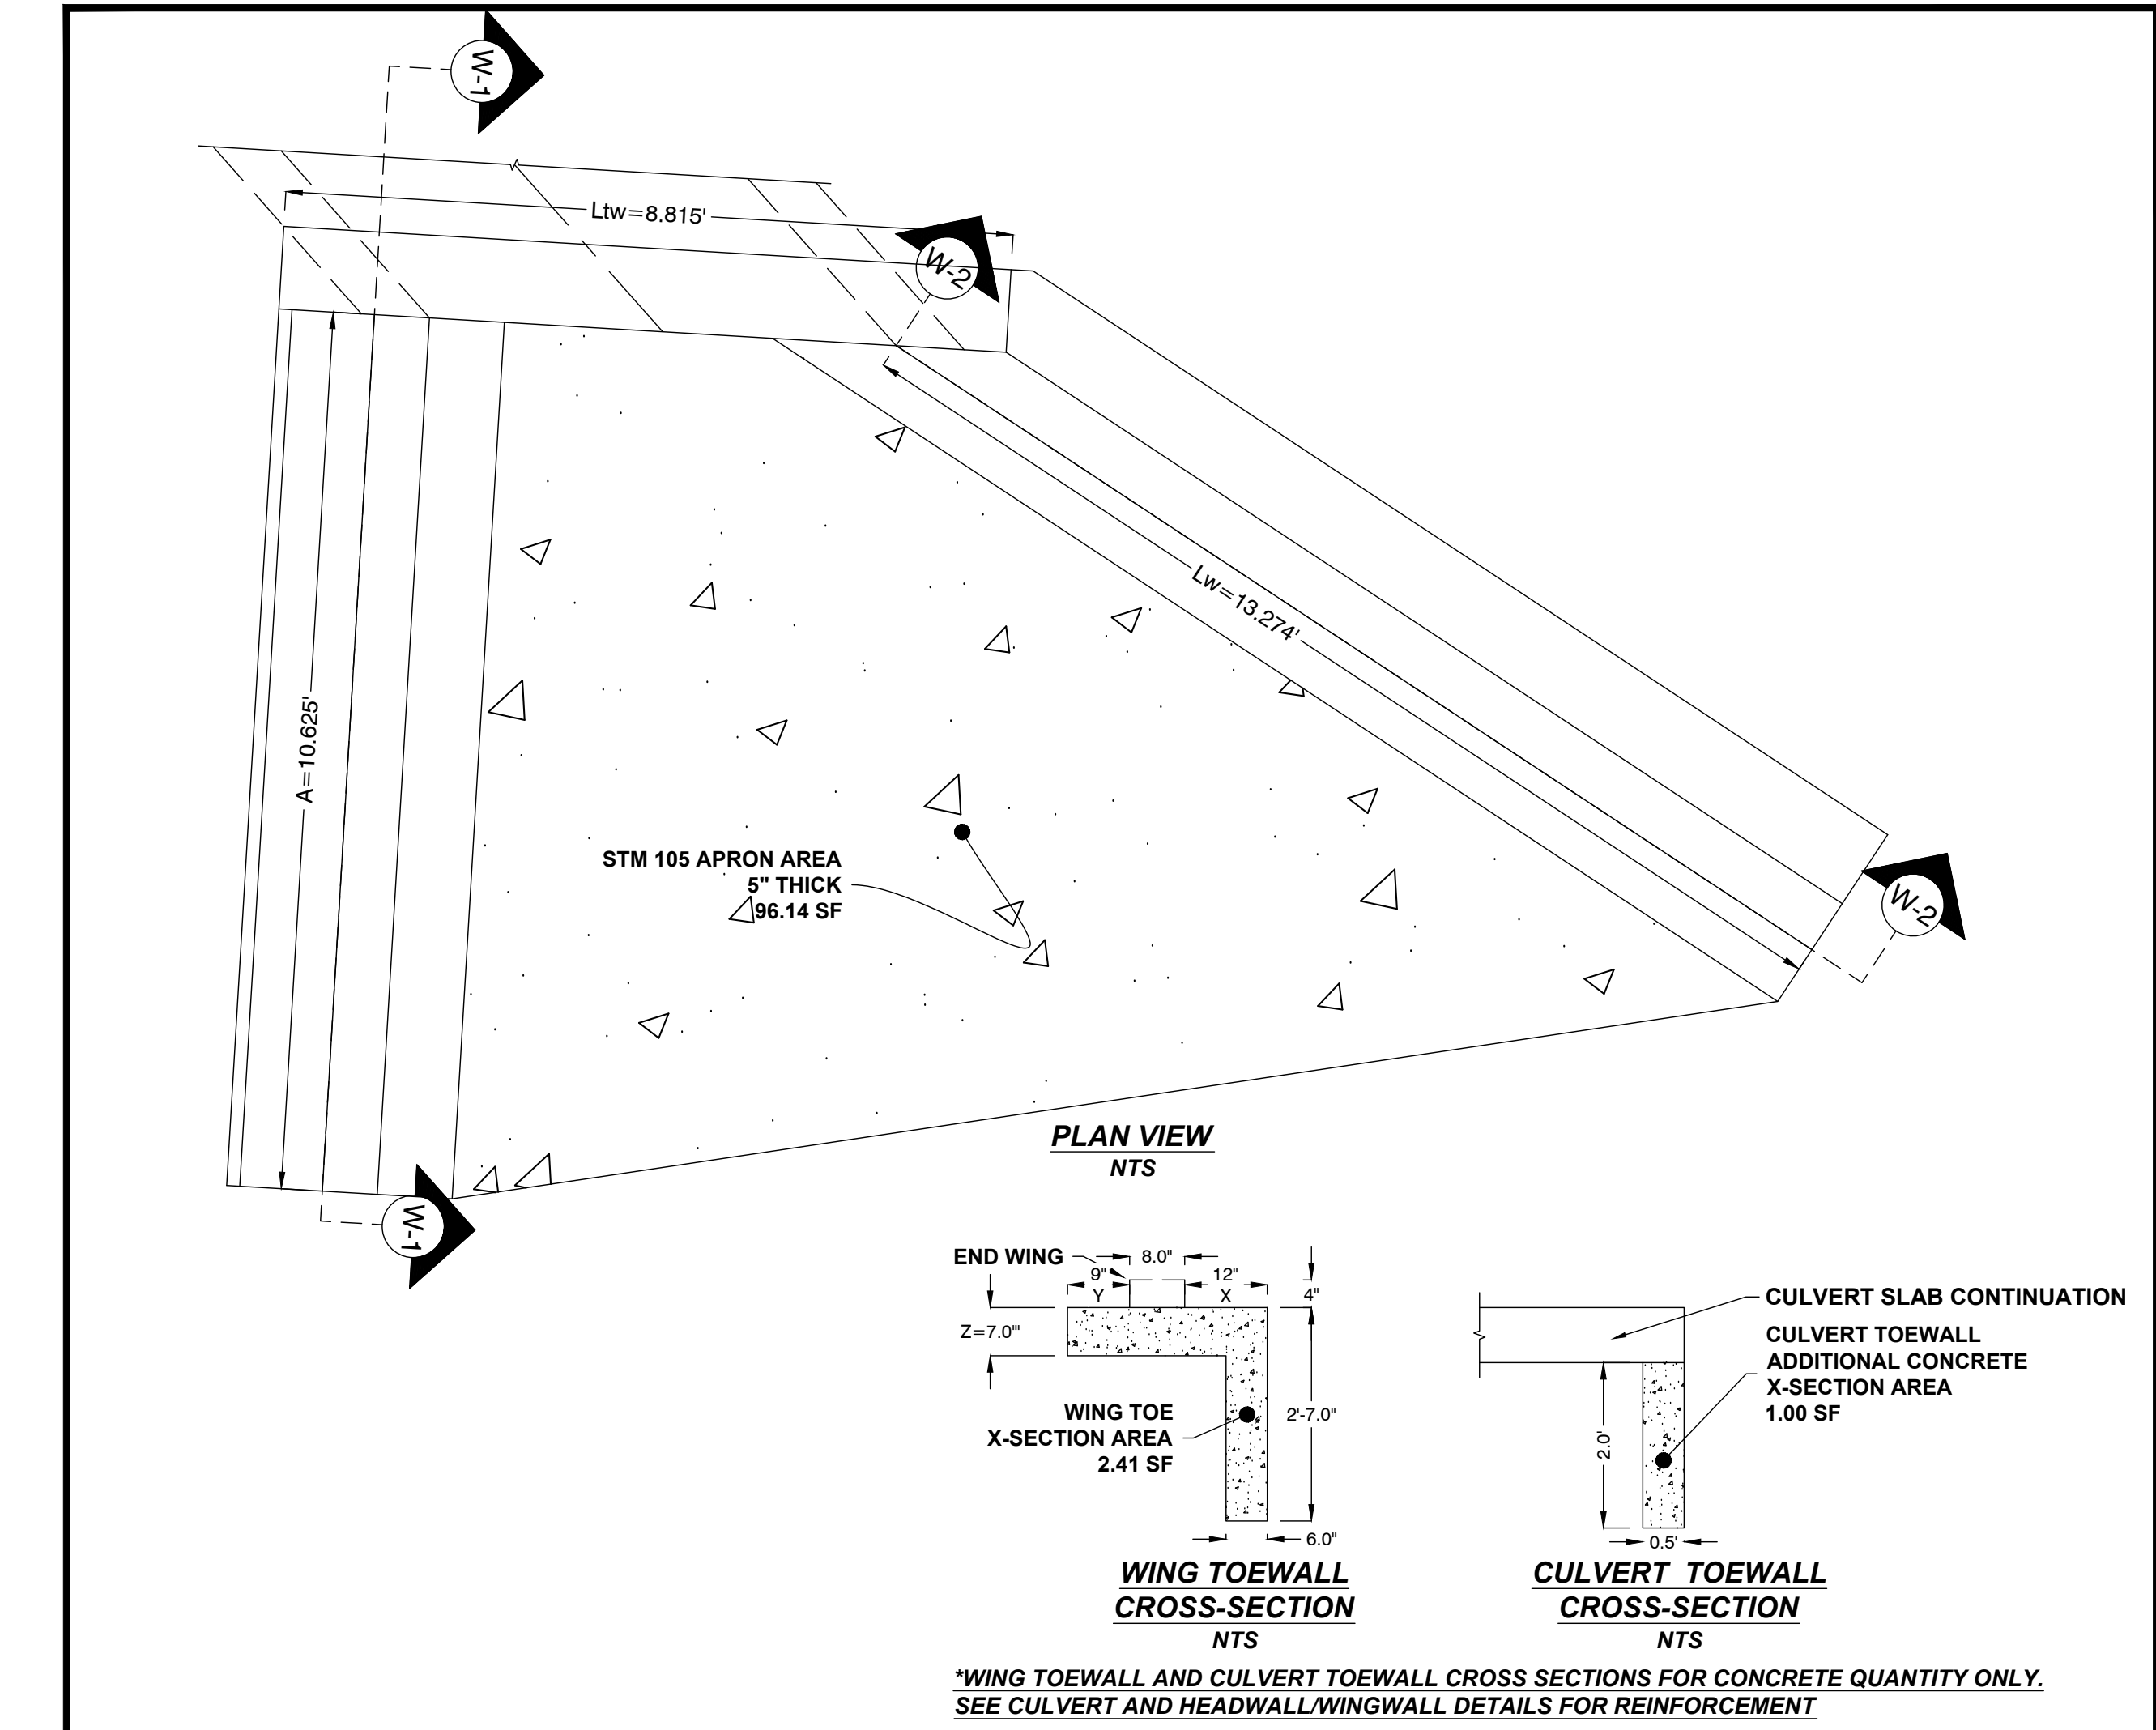

STM-105 DOWNSTREAM HEADWALL DETAIL

STIM-105 DOWNSTREAM HEADWALL DETAIL

WING TOEWALL CROSS-SECTION
NTS

CULVERT TOEWALL CROSS-SECTION
NTS

*WING TOEWALL AND CULVERT TOEWALL CROSS SECTIONS FOR CONCRETE QUANTITY ONLY. SEE CULVERT AND HEADWALL/WINGWALL DETAILS FOR REINFORCEMENT

WING TOEWALL CROSS-SECTION
NTS


CULVERT TOEWALL CROSS-SECTION
NTS

*WING TOEWALL AND CULVERT TOEWALL CROSS SECTIONS


BOX DATA													
SECTION DIMENSIONS										REINFORCING (sq. in. / ft.) ⁽²⁾			
S	H	TT	TB	TS	Fill Height	M (Min)	AS1	AS2	AS3	AS4	AS5	AS7	AS8
(ft.)	(ft.)	(in.)	(in.)	(in.)	(ft.)	(in.)							
4	2	7.5	6	5	< 2	-	0.18	0.27	0.15	0.12	0.18	0.18	0.14
4	2	5	5	5	2 < 3	38	0.18	0.19	0.17	0.12	-	-	-
4	2	5	5	5	3 - 5	38	0.13	0.13	0.13	0.12	-	-	-
4	2	5	5	5	10	38	0.12	0.12	0.12	0.12	-	-	-
4	2	5	5	5	15	38	0.14	0.16	0.16	0.12	-	-	-
4	2	5	5	5	20	38	0.18	0.20	0.21	0.12	-	-	-
4	2	5	5	5	25	38	0.23	0.25	0.25	0.12	-	-	-
4	2	5	5	5	30	38	0.28	0.30	0.30	0.12	-	-	-
4	3	7.5	6	5	< 2	-	0.18	0.21	0.18	0.12	0.18	0.18	0.14
4	3	5	5	5	2 < 3	38	0.15	0.23	0.20	0.12	-	-	-
4	3	5	5	5	3 - 5	38	0.12	0.16	0.16	0.12	-	-	-
4	3	5	5	5	10	38	0.12	0.14	0.14	0.12	-	-	-
4	3	5	5	5	15	38	0.12	0.18	0.18	0.12	-	-	-
4	3	5	5	5	20	38	0.14	0.23	0.24	0.12	-	-	-
4	3	5	5	5	25	38	0.17	0.29	0.29	0.12	-	-	-
4	3	5	5	5	30	38	0.21	0.35	0.35	0.12	-	-	-
4	4	7.5	6	5	< 2	-	0.18	0.33	0.20	0.12	0.18	0.18	0.14
4	4	5	5	5	2 < 3	38	0.12	0.26	0.23	0.12	-	-	-
4	4	5	5	5	3 - 5	38	0.12	0.18	0.18	0.12	-	-	-
4	4	5	5	5	10	38	0.12	0.15	0.15	0.12	-	-	-
4	4	5	5	5	15	38	0.12	0.19	0.20	0.12	-	-	-
4	4	5	5	5	20	38	0.12	0.25	0.25	0.12	-	-	-
4	4	5	5	5	25	38	0.14	0.31	0.31	0.12	-	-	-
4	4	5	5	5	30	38	0.17	0.37	0.37	0.12	-	-	-

① For box length = 8'-0"


② AS1 thru AS4, AS7 and AS8 are minimum required areas of reinforcement per linear foot of box length. AS5 is minimum required area of reinforcement per linear foot of box width.

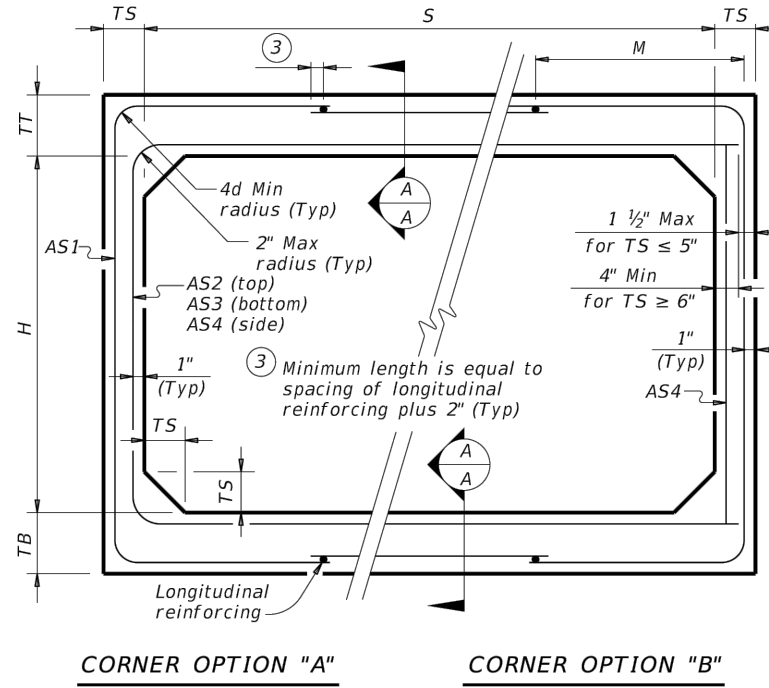

FILL HEIGHT 2 FT AND GREATER

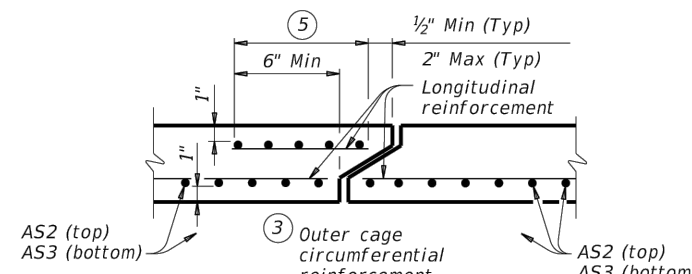

SECTION A-A
(Showing top and bottom slab joint reinforcement.)

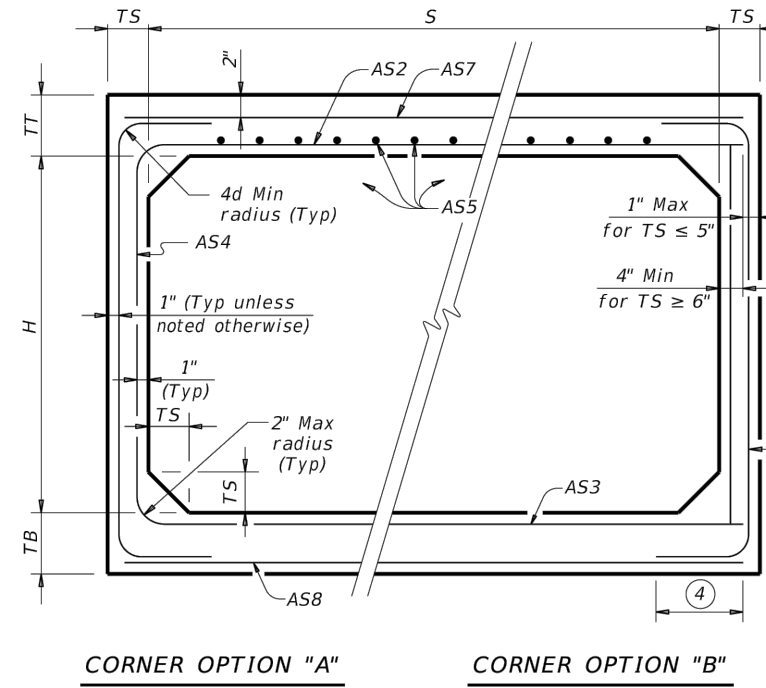

FILL HEIGHT LESS THAN 2 FT


④ Length is equal to spacing of longitudinal reinforcing plus 2" (10" Min) (Typ)

MATERIAL NOTES:
Provide 0.03 sq. in./ft. minimum longitudinal reinforcement at each face in slabs and walls. This minimum requirement may be met by the transverse wires when wire mesh reinforcement is used.
Provide Class H concrete ($f'_c = 5,000$ psi).


GENERAL NOTES:
Designs shown conform to ASTM C1577. Refer to ASTM C1577 for information or details not shown.
See Box Culverts Precast Miscellaneous Details (SCP-MD) standard sheet for details and notes not shown.
In lieu of furnishing the designs shown on this sheet, the contractor may furnish an alternate design that is equal to or exceeds the box design for the design fill height in the Table. Submit shop plans for alternate designs in accordance with Item "Precast Concrete Structural Members (Fabrication)".

SINGLE BOX CULVERTS
PRECAST
4'-0" SPAN

SCP-4

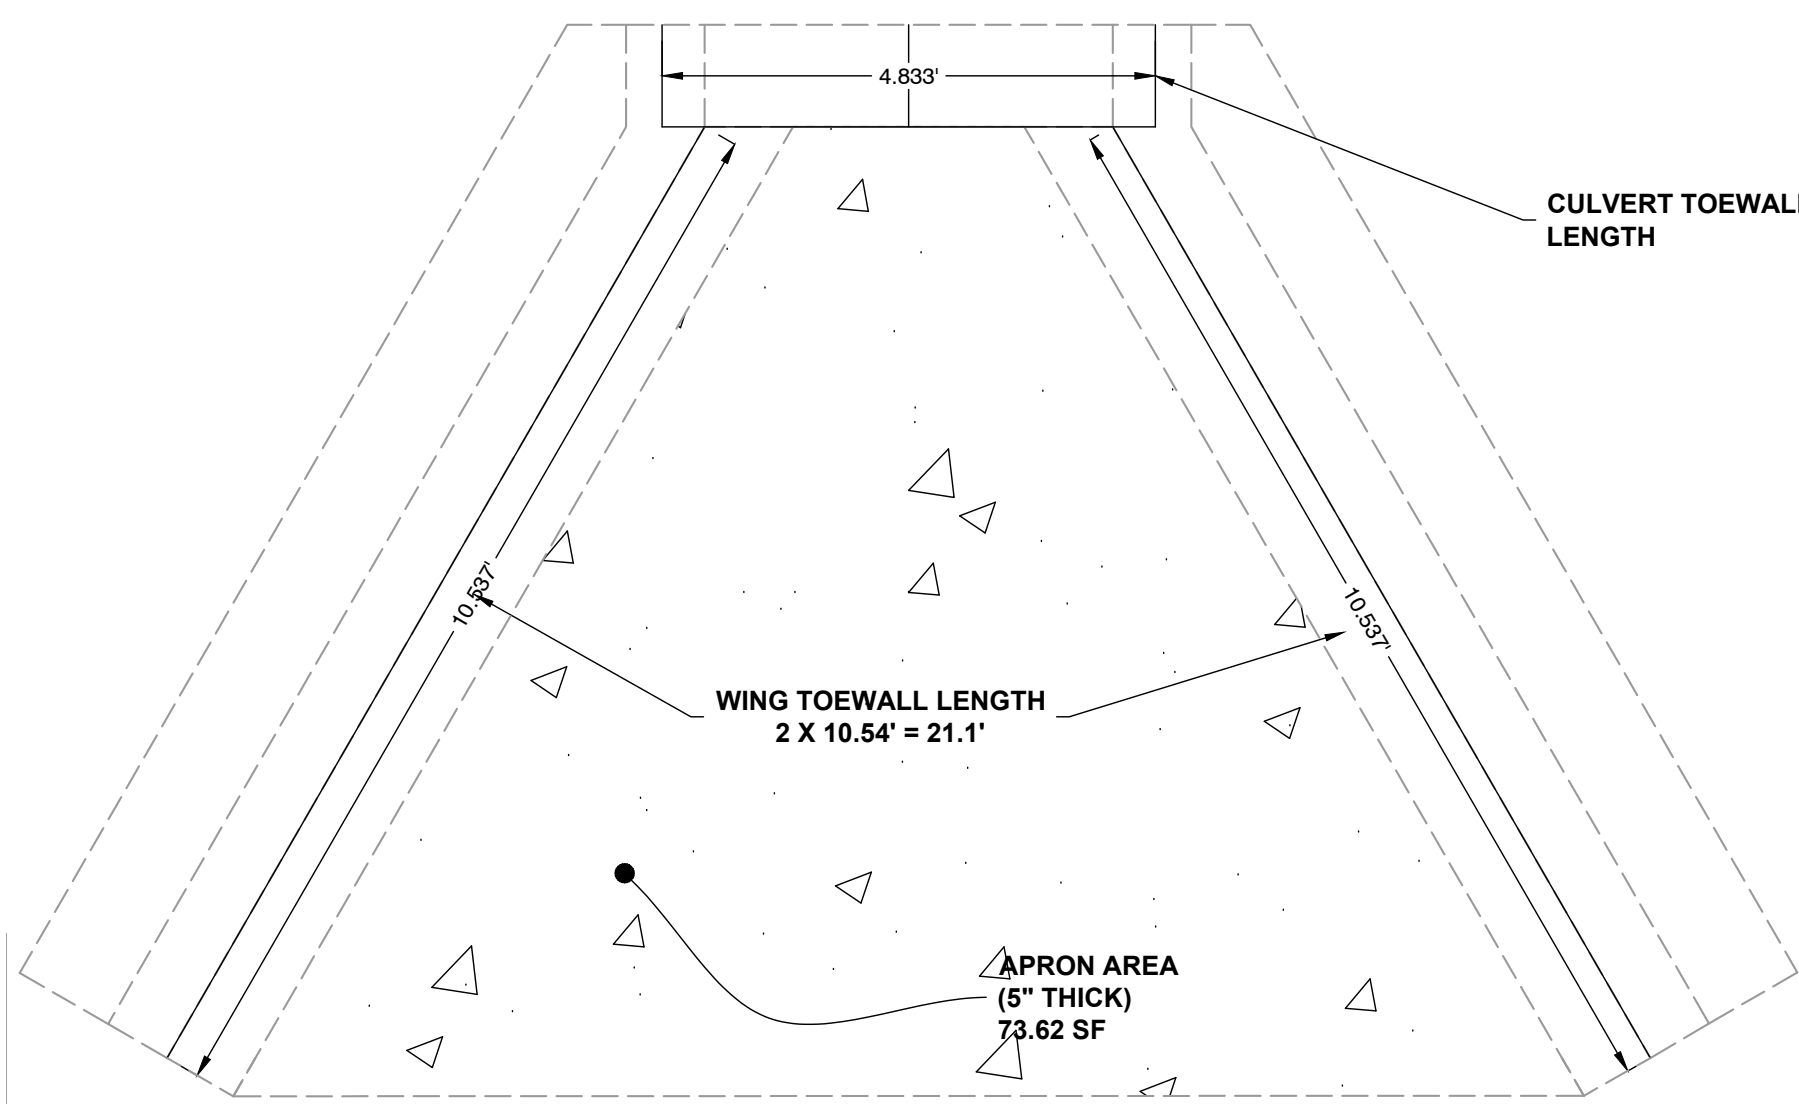


PLAN VIEW
NTS

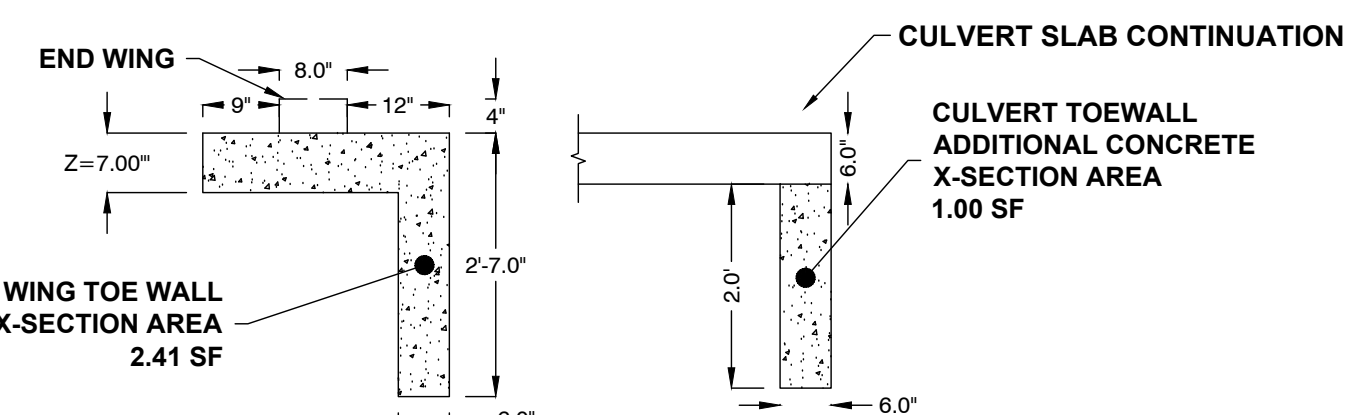

*FOR CONCRETE QUANTITY ONLY. SEE CULVERT AND HEADWALL/WINGWALL DETAILS FOR REINFORCEMENT

WING TOEWALL
CROSS-SECTION
NTS

CULVERT TOEWALL
CROSS-SECTION
NTS

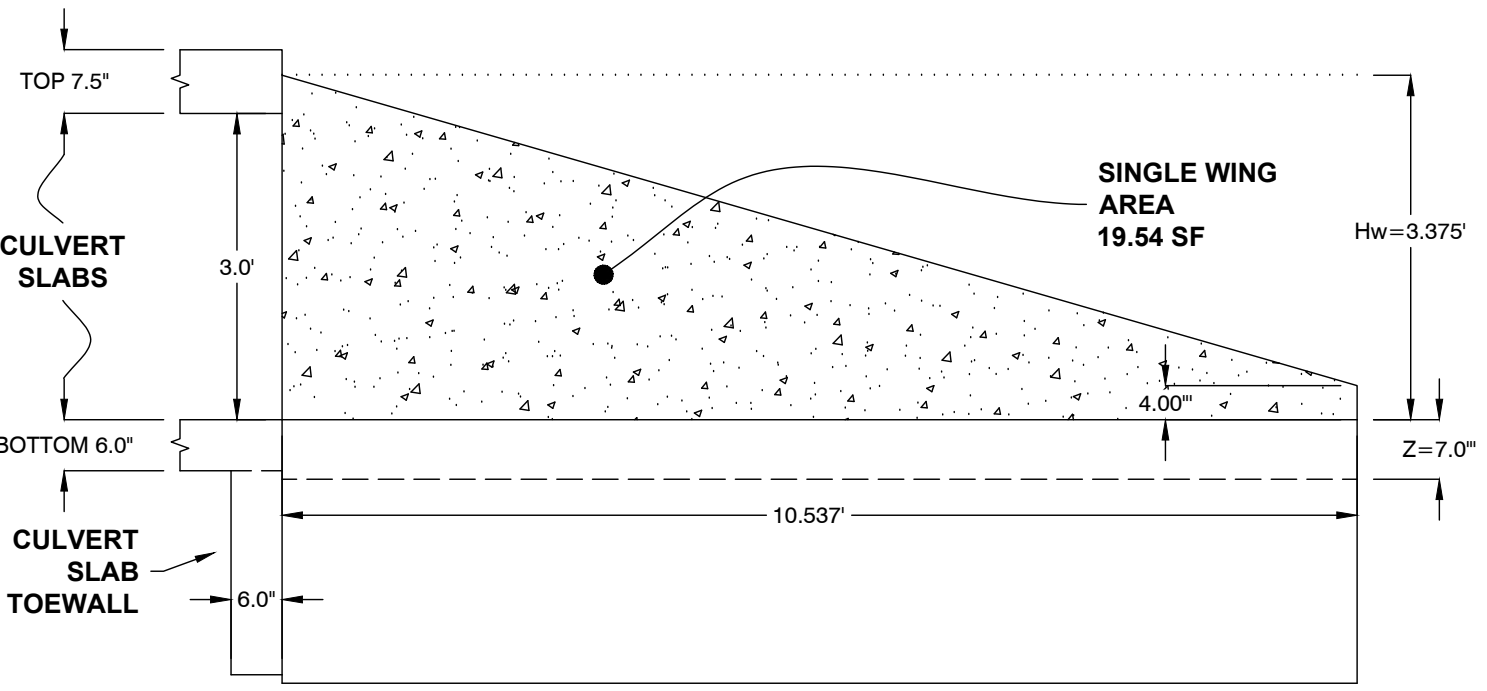

CULVERT AND HEADWALL NOTES

- REFER TO SINGLE BOX PRE-CAST DETAIL SCP-4 FOR STM-100 BOX CULVERT DIMENSIONS AND PLACEMENT, SIZE, AND SPACING OF STEEL REINFORCEMENT.
- REFER TO DETAIL FW-0 FOR PLACEMENT, SIZE, AND SPACING OF STEEL REINFORCEMENT IN SD - 100 HEADWALL AND WINGWALLS.
- REFER TO SD - 100 HEADWALL DETAIL FOR SPECIFIC HEADWALL/WINGWALL DIMENSIONS.
- CONCRETE VOLUMES FOR WINGWALL, CULVERT TOEWALL, WING TOEWALL, AND APRON ARE BASED ON DIMENSIONS PROVIDED IN SD - 100 HEADWALL DETAIL.

TABLE OF DIMENSIONS AND REINFORCING STEEL (Wings for one structure end)									
Dimensions					Variable Reinforcing		Estimated Quantities per ft. of wing length (2-wings) ⁽³⁾		
Maximum Wingwall Height Hw	W	X	Y	Z	Bars J1	Bars J2	Reinf (Lb/Ft) (CY/Ft)	Conc (CY/Ft)	
2'-0"	2'-5"	1'-0"	9"	7"	#4	1'-0"	#4	1'-0"	33.73
3'-0"	2'-5"	1'-0"	9"	7"	#4	1'-0"	#4	1'-0"	37.07
3'-6"	2'-5"	1'-0"	9"	7"	#4	1'-0"	#4	1'-0"	37.74
4'-0"	2'-5"	1'-0"	9"	7"	#4	1'-0"	#4	1'-0"	38.41
4'-6"	3'-2"	1'-6"	1'-0"	7"	#4	1'-0"	#4	1'-0"	41.75
5'-0"	3'-2"	1'-6"	1'-0"	7"	#4	1'-0"	#4	1'-0"	43.09
5'-6"	3'-2"	1'-6"	1'-0"	7"	#4	1'-0"	#4	1'-0"	45.75
6'-0"	3'-2"	1'-6"	1'-0"	7"	#4	1'-0"	#4	1'-0"	46.42
7'-0"	3'-8"	1'-9"	1'-3"	7"	#4	1'-0"	#4	1'-0"	52.77
8'-0"	4'-2"	2'-0"	1'-6"	8"	#5	1'-0"	#4	1'-0"	60.19
9'-0"	4'-8"	2'-3"	1'-9"	8"	#4	6"	#4	6"	81.49
10'-0"	5'-2"	2'-6"	2'-0"	8"	#5	6"	#4	6"	97.25
11'-0"	5'-8"	2'-9"	2'-3"	8"	#6	6"	#5	6"	133.65
12'-0"	6'-2"	3'-0"	2'-6"	9"	#7	6"	#5	6"	162.29
13'-0"	6'-8"	3'-3"	2'-9"	11"	#7	6"	#5	6"	178.80
14'-0"	7'-2"	3'-6"	3'-0"	1'-0"	#8	6"	#5	6"	216.78
15'-0"	7'-8"	4'-0"	3'-0"	1'-1"	#8	6"	#6	6"	263.06
16'-0"	8'-2"	4'-6"	3'-0"	1'-3"	#9	6"	#6	6"	297.02

TABLE OF WINGWALL REINFORCING (2-wings)			
Bar	Size	No.	Spa
D	#3	-	1'-0"
E	#4	-	1'-0"
F	#4	-	1'-0"
G	#6	4	-
M	#4	4	-
P	#4	-	1'-0"
R	#5	6	-
V	#4	1	1'-0"







TABLE OF ESTIMATED CULVERT TOEWALL QUANTITIES			
Bar	Size	No.	Spa
L	#4	-	1'-0"
Q	#4	1	-
Reinf (Lb/Ft)			2.45
Conc (CY/Ft)			0.037

SD-100 HEADWALL DETAIL

WING DIMENSION FORMULAS:
(All values are in feet.)
 $Hw = H + T + C - 0.250$
 $A = (Hw - 0.333) (SL)$
 $B = (A) \tan(30^\circ)$
 $Lw = (A) + \cosine (30^\circ)$
For cast-in-place culverts:
 $Ltw = (N) (S) + (N + 1) (U)$
For precast culverts:
 $Ltw = (N) (2U + S) + (N - 1) (0.5)$
Total wingwall area (two wings - SF) = $(Hw + 0.333) (Lw)$

Hw = Height of wingwall
SL = Side slope ratio (horizontal: vertical)
L = Length of wingwall
Lw = Culvert toewall length
N = Number of culvert spans
Conc (CY/Ft) = 0.037


See applicable box culvert standard sheet for H, S, T, and U values.

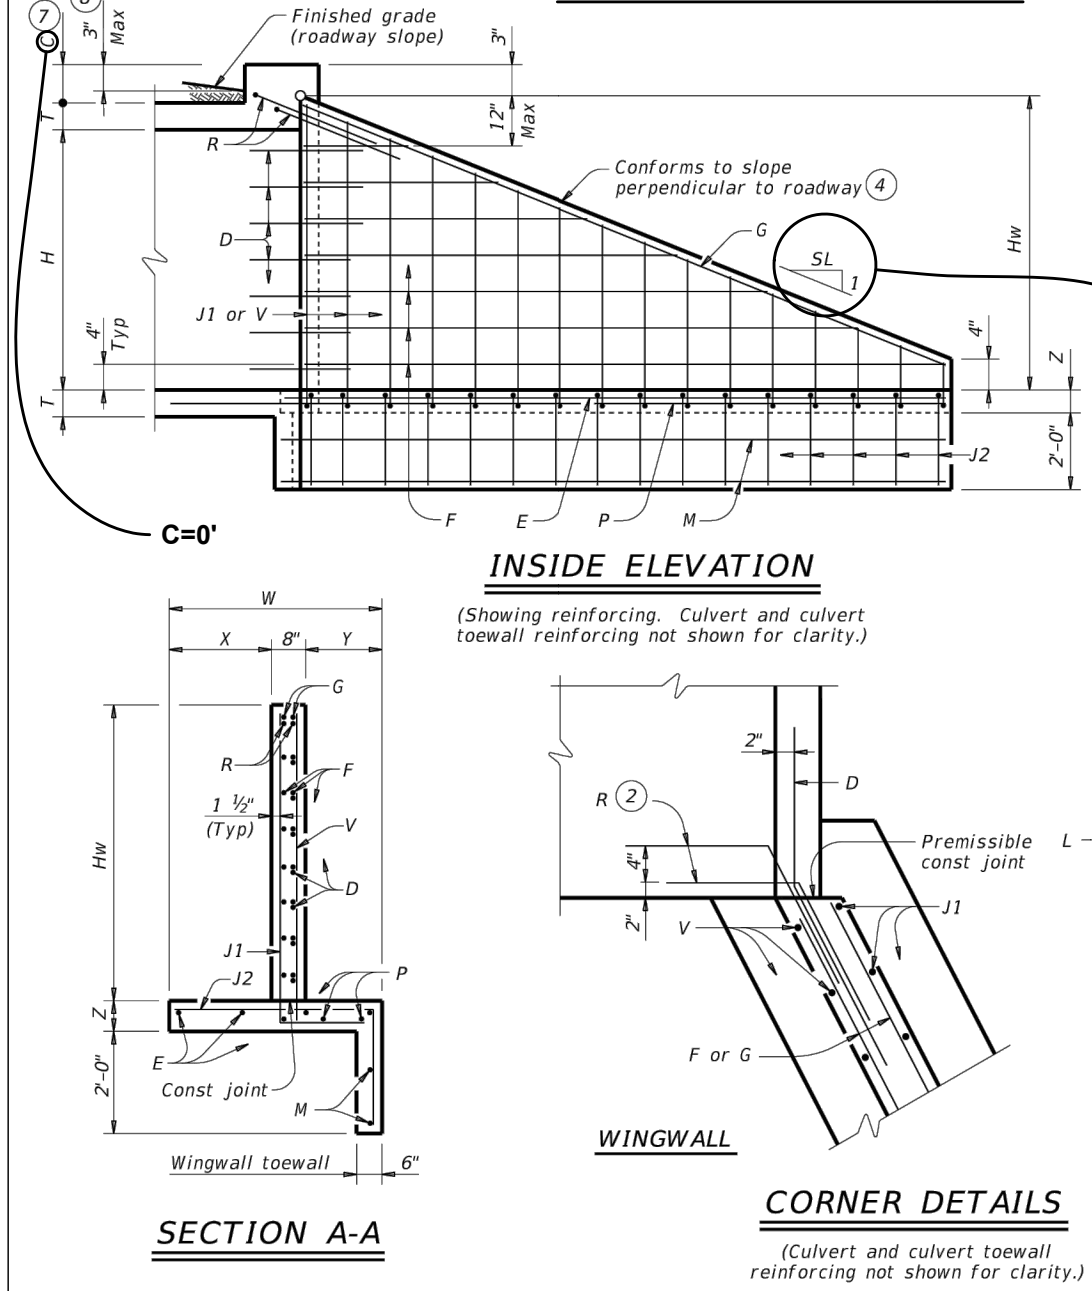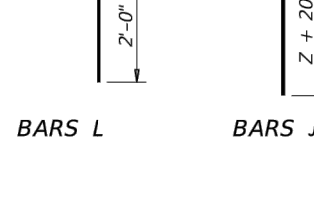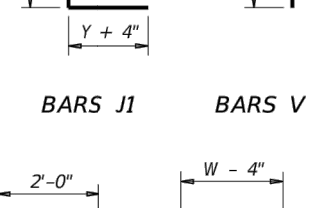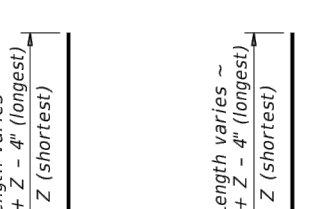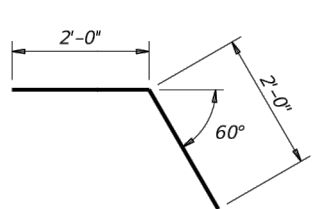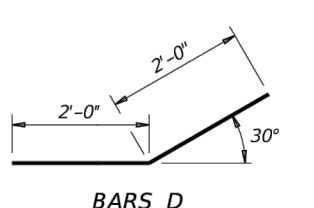

SECTION A-A

CORNER DETAILS

(Culvert and culvert toewall reinforcing not shown for clarity.)

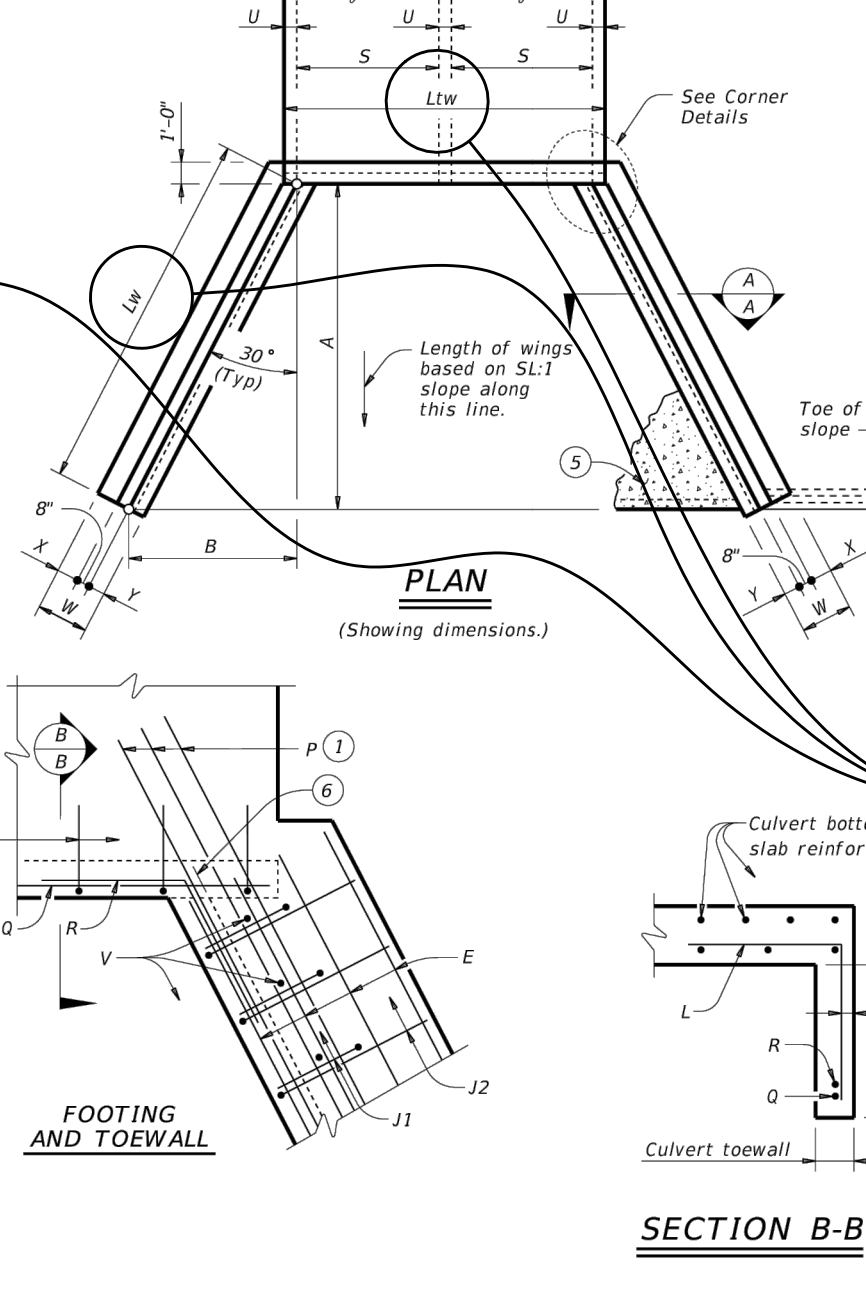

FOOTING AND TOEWALL

SECTION B-B

SEE SD 100 HEADWALL DETAIL

MATERIAL NOTES:
Provide Class C concrete ($f'_c = 3,600$ psi).
Provide Grade 60 reinforcing steel.
Provide galvanized reinforcing steel if required elsewhere in the plans.
In riprap concrete synthetic fibers listed on the "Fibers for Concrete" Material Producer List (MPL) may be used in lieu of steel reinforcing unless noted otherwise.

GENERAL NOTES:
Designed according to AASHTO LRFD Bridge Design Specifications.
When structure is founded on solid rock, depth of toewalls for culverts and wingwalls may be reduced or eliminated as directed by the Engineer.
See Box Culvert Supplement (BCS) standard sheet for additional dimensions and information.
The quantities for concrete and reinforcing steel resulting from the formulas given on this sheet are for Contractor's information only.

Reduce curb heights, if necessary, to meet the above requirements. No changes will be made in quantities and no additional compensation will be allowed for this work.

Cover dimensions are clear dimensions, unless noted otherwise. Reinforcing dimensions are out-to-out of bars.

CONCRETE WINGWALLS WITH FLARED WINGS FOR 0° SKEW BOX CULVERTS


FW-0

REVISIONS	DATE
-	-

CITY OF LITTLE ROCK, ARKANSAS
EAST 39TH ST. DRAINAGE IMPROVEMENTS

BOX CULVERT & HEADWALL DETAILS

DEPARTMENT OF PUBLIC WORKS
CIVIL ENGINEERING
701 W. MARKHAM
LITTLE ROCK, ARKANSAS 72201

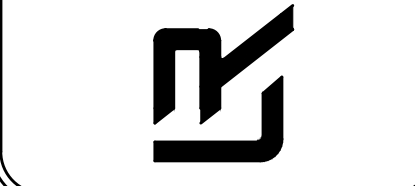


DRAWN BY
JNS
DESIGNED
JNS
CHECKED
AHR
DATE
4/11/2025
SCALE
N/A
PROJECT NO.
CLR # 01-22-DR-01
SHEET NO.
C202


BOX DATA													
SECTION DIMENSIONS										REINFORCING (sq. in. / ft.) ⁽²⁾			
S (ft.)	H (ft.)	TT (in.)	TB (in.)	TS (in.)	Fill Height (ft.)	M (Min) (in.)	AS1	AS2	AS3	AS4	AS5	AS7	AS8
4	2	7.5	6	5	< 2	-	0.18	0.27	0.15	0.12	0.18	0.18	0.14
4	2	5	5	5	2 < 3	38	0.18	0.19	0.17	0.12	-	-	-
4	2	5	5	5	3 - 5	38	0.13	0.13	0.13	0.12	-	-	-
4	2	5	5	5	5	10	38	0.12	0.12	0.12	0.12	-	-
4	2	5	5	5	15	38	0.14	0.16	0.16	0.12	-	-	-
4	2	5	5	5	20	38	0.18	0.20	0.21	0.12	-	-	-
4	2	5	5	5	25	38	0.23	0.25	0.25	0.12	-	-	-
4	2	5	5	5	30	38	0.28	0.30	0.30	0.12	-	-	-
4	3	7.5	6	5	< 2	-	0.18	0.21	0.18	0.12	0.18	0.18	0.14
4	3	5	5	5	2 < 3	38	0.15	0.23	0.20	0.12	-	-	-
4	3	5	5	5	3 - 5	38	0.12	0.16	0.16	0.12	-	-	-
4	3	5	5	5	5	10	38	0.12	0.14	0.14	0.12	-	-
4	3	5	5	5	15	38	0.12	0.18	0.18	0.12	-	-	-
4	3	5	5	5	20	38	0.14	0.23	0.24	0.12	-	-	-
4	3	5	5	5	25	38	0.17	0.29	0.29	0.12	-	-	-
4	3	5	5	5	30	38	0.21	0.35	0.35	0.12	-	-	-
4	4	7.5	6	5	< 2	-	0.18	0.33	0.20	0.12	0.18	0.18	0.14
4	4	5	5	5	2 < 3	38	0.12	0.26	0.23	0.12	-	-	-
4	4	5	5	5	3 - 5	38	0.12	0.18	0.18	0.12	-	-	-
4	4	5	5	5	5	10	38	0.12	0.15	0.15	0.12	-	-
4	4	5	5	5	15	38	0.12	0.19	0.20	0.12	-	-	-
4	4	5	5	5	20	38	0.12	0.25	0.25	0.12	-	-	-
4	4	5	5	5	25	38	0.14	0.31	0.31	0.12	-	-	-
4	4	5	5	5	30	38	0.17	0.37	0.37	0.12	-	-	-

① For box length = 8'-0"

② AS1 thru AS4, AS7 and AS8 are minimum required areas of reinforcement per linear foot of box length. AS5 is minimum required area of reinforcement per linear foot of box width.

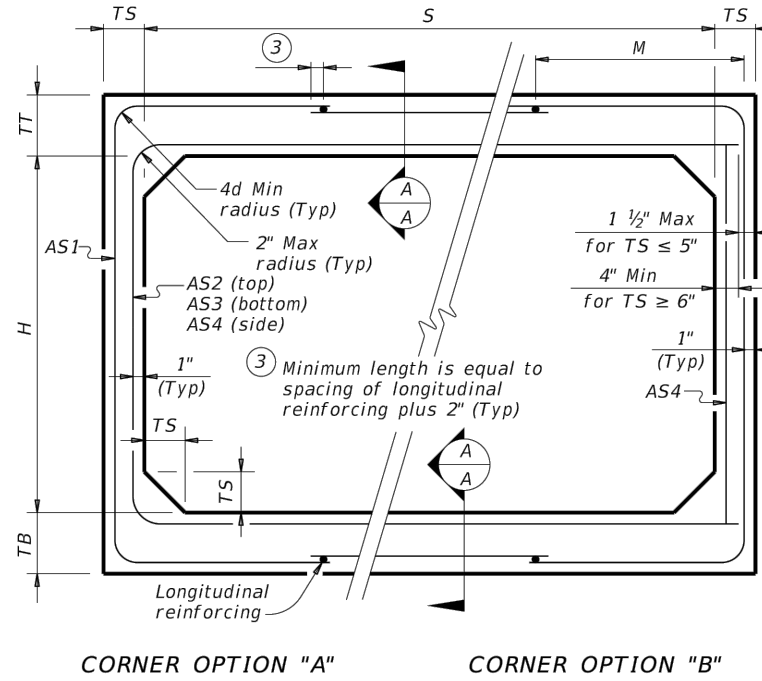

FILL HEIGHT 2 FT AND GREATER

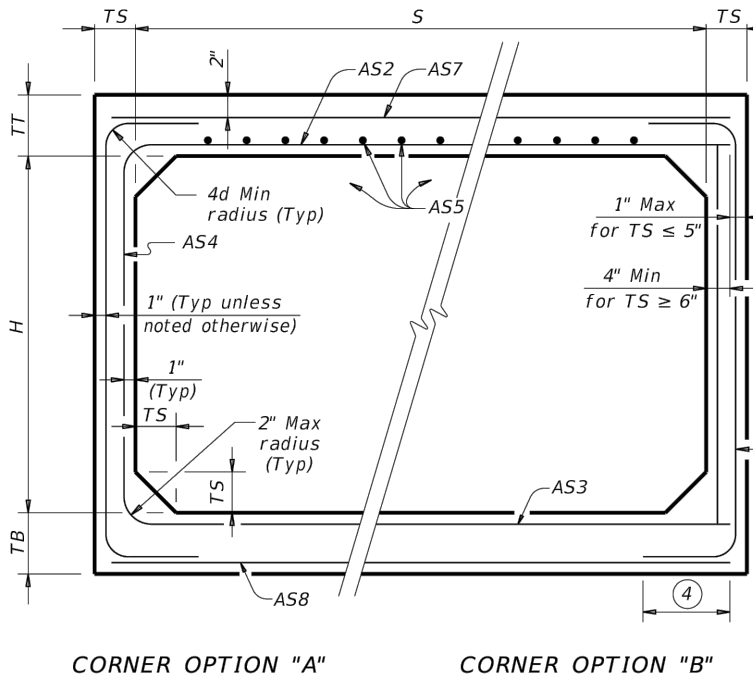

FILL HEIGHT LESS THAN 2 FT

④ Length is equal to spacing of longitudinal reinforcing plus 2" (10' Min) (Typ)

MATERIAL NOTES:
Provide 0.03 sq. in./ft. minimum longitudinal reinforcement at each face in slabs and walls. This minimum requirement may be met by the transverse wires when wire mesh reinforcement is used.
Provide Class H concrete (f'c = 5,000 psi).

GENERAL NOTES:
Designs shown conform to ASTM C1577. Refer to ASTM C1577 for information or details not shown.
See Box Culverts Precast Miscellaneous Details (SCP-MD) standard sheet for details and notes not shown.
In lieu of furnishing the designs shown on this sheet, the contractor may furnish an alternate design that is equal to or exceeds the box design for the design fill height in the Table. Submit shop plans for alternate designs in accordance with Item "Precast Concrete Structural Members (Fabrication)."

SINGLE BOX CULVERTS PRECAST 4'-0" SPAN

SCP-4

CULVERT AND HEADWALL NOTES

- REFER TO SINGLE BOX PRE-CAST DETAIL SCP-4 FOR BOX CULVERT STM - 3 DIMENSIONS AND PLACEMENT, SIZE, AND SPACING OF STEEL REINFORCEMENT.
- REFER TO DETAIL PW (CONCRETE WINGWALLS FOR PARALLEL WINGS FOR BOX CULVERT TYPE PW-1) FOR PLACEMENT, SIZE, AND SPACING OF STEEL REINFORCEMENT IN SD - 100 HEADWALL AND WINGWALLS.
- REFER TO SD - 100 HEADWALL DETAIL FOR SPECIFIC HEADWALL/WINGWALL DIMENSIONS.
- CONCRETE VOLUMES FOR WINGWALL, CULVERT TOEWALL, WING TOEWALL, AND APRON ARE BASED ON DIMENSIONS PROVIDED IN SD - 100 HEADWALL DETAIL.

TABLE OF DIMENSIONS AND REINFORCING STEEL (Wings for one structure end)													
Dimensions					Variable Reinforcing			Estimated Quantities per ft. of wing (2-wings)		Estimated Quantities per ft. of Toewall (0-toewall)		Reinforcing (lb/ft)	
Maximum Wingwall Height	W	X	Y	Z	Bars J1	Bars J2	Spa	Rein (lb/ft)	Conc (CY/ft)	Rein (lb/ft)	Conc (CY/ft)	Rein (lb/ft)	Conc (CY/ft)
2'-6"	2'-10"	10"	1'-0"	7"	#4	1'-0"	#4	1'-0"	48.64	0.406	6.85	0.071	
2'-9"	2'-10"	10"	1'-0"	7"	#4	1'-0"	#4	1'-0"	49.31	0.424	6.85	0.071	
3'-0"	2'-10"	10"	1'-0"	7"	#4	1'-0"	#4	1'-0"	49.98	0.444	6.85	0.071	
3'-3"	2'-10"	10"	1'-0"	7"	#4	1'-0"	#4	1'-0"	53.32	0.462	6.85	0.071	
3'-6"	2'-10"	10"	1'-0"	7"	#4	1'-0"	#4	1'-0"	53.98	0.480	6.85	0.071	
3'-9"	2'-10"	10"	1'-0"	7"	#4	1'-0"	#4	1'-0"	55.77	0.532	6.85	0.071	
4'-6"	3'-2"	1'-2"	1'-0"	7"	#4	1'-0"	#4	1'-0"	59.77	0.568	6.85	0.071	
5'-0"	3'-9"	1'-7"	1'-2"	7"	#4	1'-0"	#4	1'-0"	63.45	0.632	6.96	0.075	
5'-6"	3'-9"	1'-7"	1'-2"	7"	#4	1'-0"	#4	1'-0"	67.46	0.668	6.96	0.075	
6'-0"	4'-4"	2'-0"	1'-4"	7"	#5	1'-0"	#5	1'-0"	80.67	0.730	7.07	0.078	
6'-6"	4'-4"	2'-0"	1'-4"	7"	#5	1'-0"	#5	1'-0"	85.05	0.768	7.07	0.078	
7'-0"	5'-0"	2'-3"	1'-9"	8"	#5	1'-0"	#5	1'-0"	92.15	0.864	8.07	0.093	
7'-6"	5'-0"	2'-3"	1'-9"	8"	#5	1'-0"	#5	1'-0"	96.54	0.902	8.07	0.093	
8'-0"	5'-6"	2'-8"	1'-10"	8"	#5	6"	#5	6"	139.04	0.962	8.13	0.095	
8'-6"	5'-6"	2'-8"	1'-10"	8"	#5	6"	#5	6"	144.47	1.000	8.13	0.095	
9'-6"	6'-0"	2'-10"	2'-2"	9"	#5	6"	#5	6"	156.93	1.136	8.41	0.110	
10'-6"	6'-5"	3'-0"	2'-5"	9"	#6	6"	#5	6"	196.27	1.234	8.57	0.117	
11'-6"	7'-2"	3'-6"	2'-8"	11"	#6	6"	#6	6"	230.13	1.438	9.52	0.140	
12'-6"	7'-8"	3'-9"	2'-11"	1'-0"	#7	#6	6"	6"	282.41	1.592	9.74	0.157	
13'-6"	8'-2"	4'-0"	3'-2"	1'-2"	#8	#6	6"	6"	348.72	1.804	10.02	0.186	
14'-6"	8'-10"	4'-5"	3'-5"	1'-4"	#9	#6	6"	6"	432.94	2.046	10.30	0.218	
15'-6"	9'-6"	4'-10"	3'-8"	1'-6"	#9	#6	#7	6"	489.52	2.302	11.24	0.253	
16'-0"	9'-11"	5'-0"	3'-11"	1'-7"	#9	#6	#7	6"	505.72	2.448	11.47	0.279	





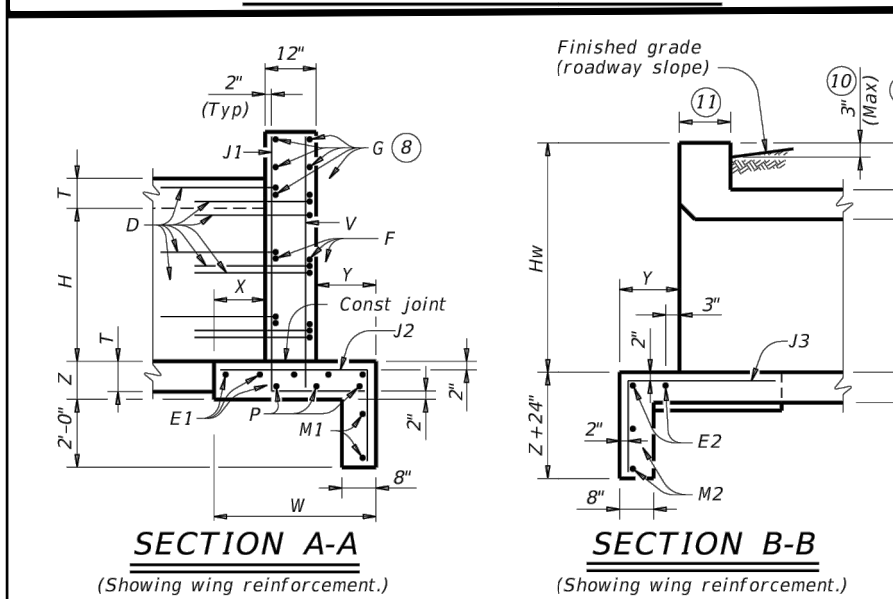


TABLE OF WINGWALL REINFORCING (2-wings)													
Bar	Size	No.	Spa	Rein (lb/ft)	Conc (CY/ft)	Rein (lb/ft)	Conc (CY/ft)	Rein (lb/ft)	Conc (CY/ft)	Rein (lb/ft)	Conc (CY/ft)	Rein (lb/ft)	Conc (CY/ft)
D1	#6	-	1'-0"										
D2	#6	-	1'-0"										
E1	#4	-	1'-0"										
F	#4	-	1'-0"										
G	#6	-	8"										
M1	#4	4	-										
P	#4	-	1'-0"										
V	#4	-	1'-0"										

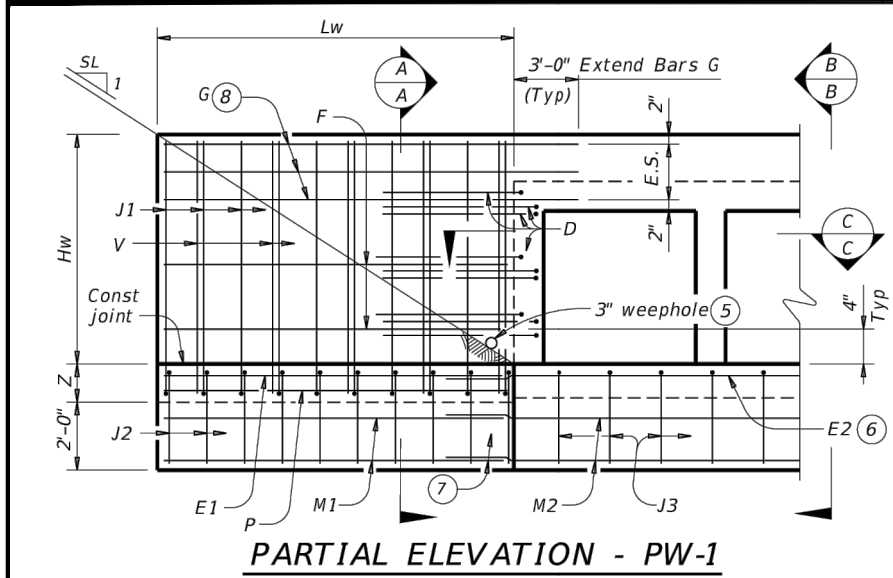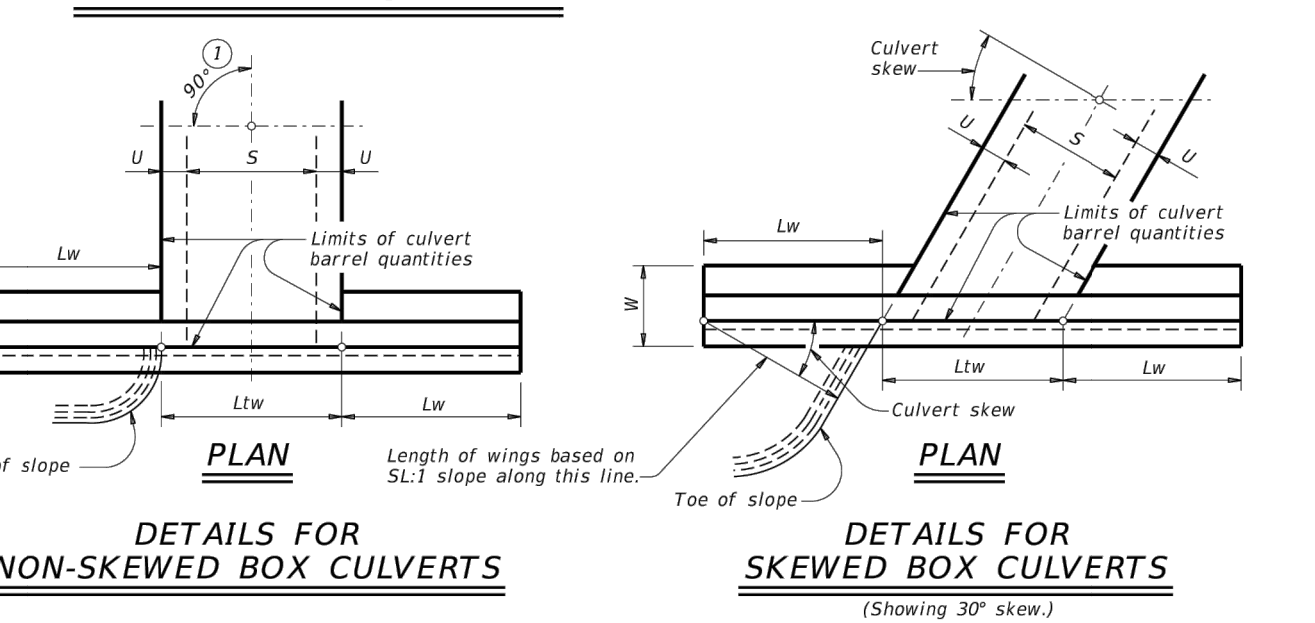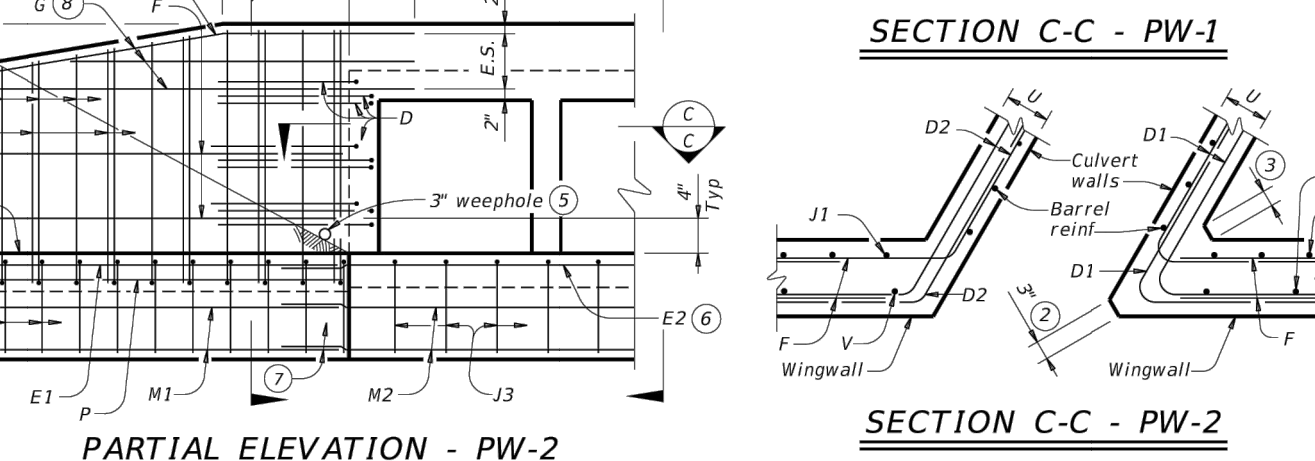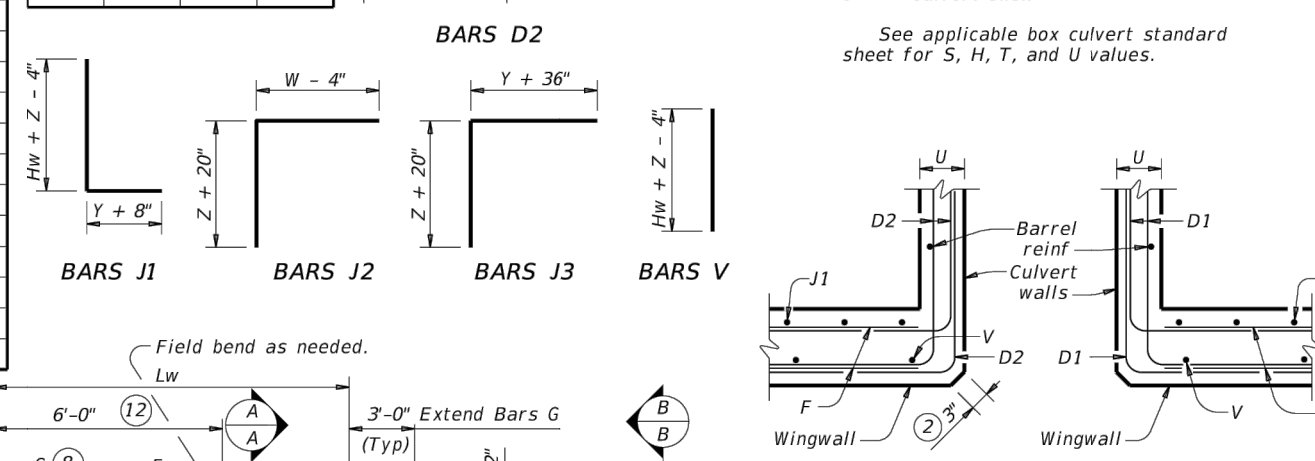

- Skew = 0°
- At discharge end, chamfer may be 3/4" minimum.
- For 15° skew - 1"
For 30° skew - 2"
For 45° skew - 3"
- Quantities shown are for two Type PW-1 wings. Adjust concrete volume for Type PW-2 wings. To determine estimated quantities for two wings, multiply the tabulated values by Lw. Quantities shown do not include weight of Bars D.
- Provide weepholes for Hw = 3'-0" and greater. Fill around weepholes with coarse gravel.
- Extend Bars E2 1'-6" minimum into the wingwall footing.
- Lap Bars M1 1'-6" minimum with Bars M2.
- Place Bars G as shown, equally spaced at 8" maximum. Provide at least two pairs of Bars G per wing.
- 0" Min to 5'-0" Max. Estimated curb heights are shown elsewhere in the plans. For structures with pedestrian rail or curbs taller than 1'-0", refer to the Extended Curb Details (ECD) standard sheet. For structures with 1631 or 1631LS bridge rail, refer to the Mounting Details for 1631 and 1631LS Rails (1631-CM) standard sheet. Refer to the Box Culvert Rail Mounting Details (RAC) standard sheet for structures with bridge rail other than 1631 or 1631LS.
- For vehicle safety, the following requirements must be met:
• For structures without bridge rail, construct curbs no more than 3" above finished grade.
• For structures with bridge rail, construct curbs flush with finished grade.
Reduce curb heights, if necessary, to meet the above requirements. No changes will be made in quantities and no additional compensation will be allowed for this work.
- 1'-0" typical, 2'-3" when the Box Culvert Rail Mounting Details (RAC) standard sheet is referred to elsewhere in the plans.
- 3'-0" for Hw < 4.
- 6" for Hw < 4.

DESIGNER NOTES:
Type PW-1 can be used for all applications and must be used if railing is to be mounted to the wingwall.
Type PW-2 can only be used for applications without a railing mounted to the wingwall.

MATERIAL NOTES:
Provide Class C concrete (f'c=3,600 psi).
Provide Grade 60 reinforcing steel.
Provide galvanized reinforcing steel if required elsewhere in the plans.

GENERAL NOTES:
Designed in accordance with AASHTO LRFD Bridge Design Specifications.
Depth of toewalls for wingwalls and culverts may be reduced or eliminated when founded on solid rock, when directed by the Engineer.
See Box Culvert Supplement (BCS) standard sheet for wingwall type and additional dimensions and information.
Quantities for concrete and reinforcing steel resulting from the formulas given on this sheet are for the Contractor's information only.

Cover dimensions are clear dimensions, unless noted otherwise. Reinforcing dimensions are out-to-out of bars.

CONCRETE WINGWALLS WITH PARALLEL WINGS FOR BOX CULVERTS TYPES PW-1 AND PW-2

PW

REVISIONS	DATE
-	-

CITY OF LITTLE ROCK, ARKANSAS EAST 39TH ST. DRAINAGE IMPROVEMENTS BOX CULVERT & HEADWALL DETAILS

DEPARTMENT OF PUBLIC WORKS
CIVIL ENGINEERING
701 W. MARKHAM
LITTLE ROCK, ARKANSAS 72201

STATE OF ARKANSAS
REGISTERED PROFESSIONAL ENGINEER
No. 10452
ANDREW H. PIKE

DRAWN BY
JNS
DESIGNED
JNS
CHECKED
AHR
DATE
4/11/2025
SCALE
N/A
PROJECT NO.
CLR # 01-22-DR-01
SHEET NO.
C203

RIDDICK EAST BOX ALIGNMENT GEOMETRY				
Point #	Description	Northing	Easting	
1001	0+00.00 BOA	136255.87	1247480.24	
1002	0+37.83 PI	136284.16	1247455.13	
1003	0+90.86 PI	136337.18	1247454.01	
1004	1+35.86 PI	136382.17	1247455.00	
1005	2+58.99 PI	136505.16	1247460.82	
1006	3+63.91 PI	136610.01	1247464.83	
1007	4+67.84 EOA	136618.55	1247361.25	

RIDDICK WEST EDGE
PAVEMENT OFFSET
ALIGNMENT GEOMETRY

Point #	Description	Northing	Easting	
1101	0+00.00 BOA	136281.20	1247426.58	
1102	0+57.56 PI	136338.51	1247432.01	
1103	1+26.53 PI	136407.44	1247434.26	
1104	1+55.00 PI	136435.86	1247435.90	
1105	2+04.54 PI	136485.39	1247437.15	
1107	2+72.47 PC	136553.26	1247439.86	
1108	2+88.31 Mid	136568.80	1247437.38	
1109	3+04.15 PT	136582.18	1247429.10	
1111	3+06.53 PC	136583.92	1247427.47	
1112	3+17.48 Mid	136590.39	1247418.71	
1113	3+28.43 PT	136593.31	1247408.22	
1114	3+47.76 PI	136595.03	1247388.97	
1115	3+76.55 EOA	136595.34	1247360.18	



FRAZIER PIKE SOUTH EDGE
PAVEMENT OFFSET
ALIGNMENT GEOMETRY

Point #	Description	Northing	Easting	
1201	0+00.00 BOA	136251.78	1247613.32	
1202	0+59.64 PI	136252.96	1247553.69	
1203	0+88.35 PI	136253.52	1247525.00	
1204	1+20.58 PI	136255.04	1247492.80	
1205	1+29.33 PI	136255.64	1247484.07	
1206	1+37.41 PI	136256.12	1247476.00	
1207	2+00.00 EOA	136258.77	1247413.46	

SURVEY BENCHMARKS				
NO.	DESCRIPTION	NORTHING	EASTING	ELEVATION
CP-2	SN	135966.0459	1247792.55	252.2673
CP-3	SN	135962.4045	1247761.563	253.0383
CP-4	SN	136634.5268	1246863.829	272.1098
CP-5	SN	136640.363	1246804.43	272.6281

VERTICAL DATUM: NGVD 29
BASIS OF BEARING: ARKANSAS GRID NORTH NAD 83 AS DETERMINE BY GPS

 CONTROL POINT

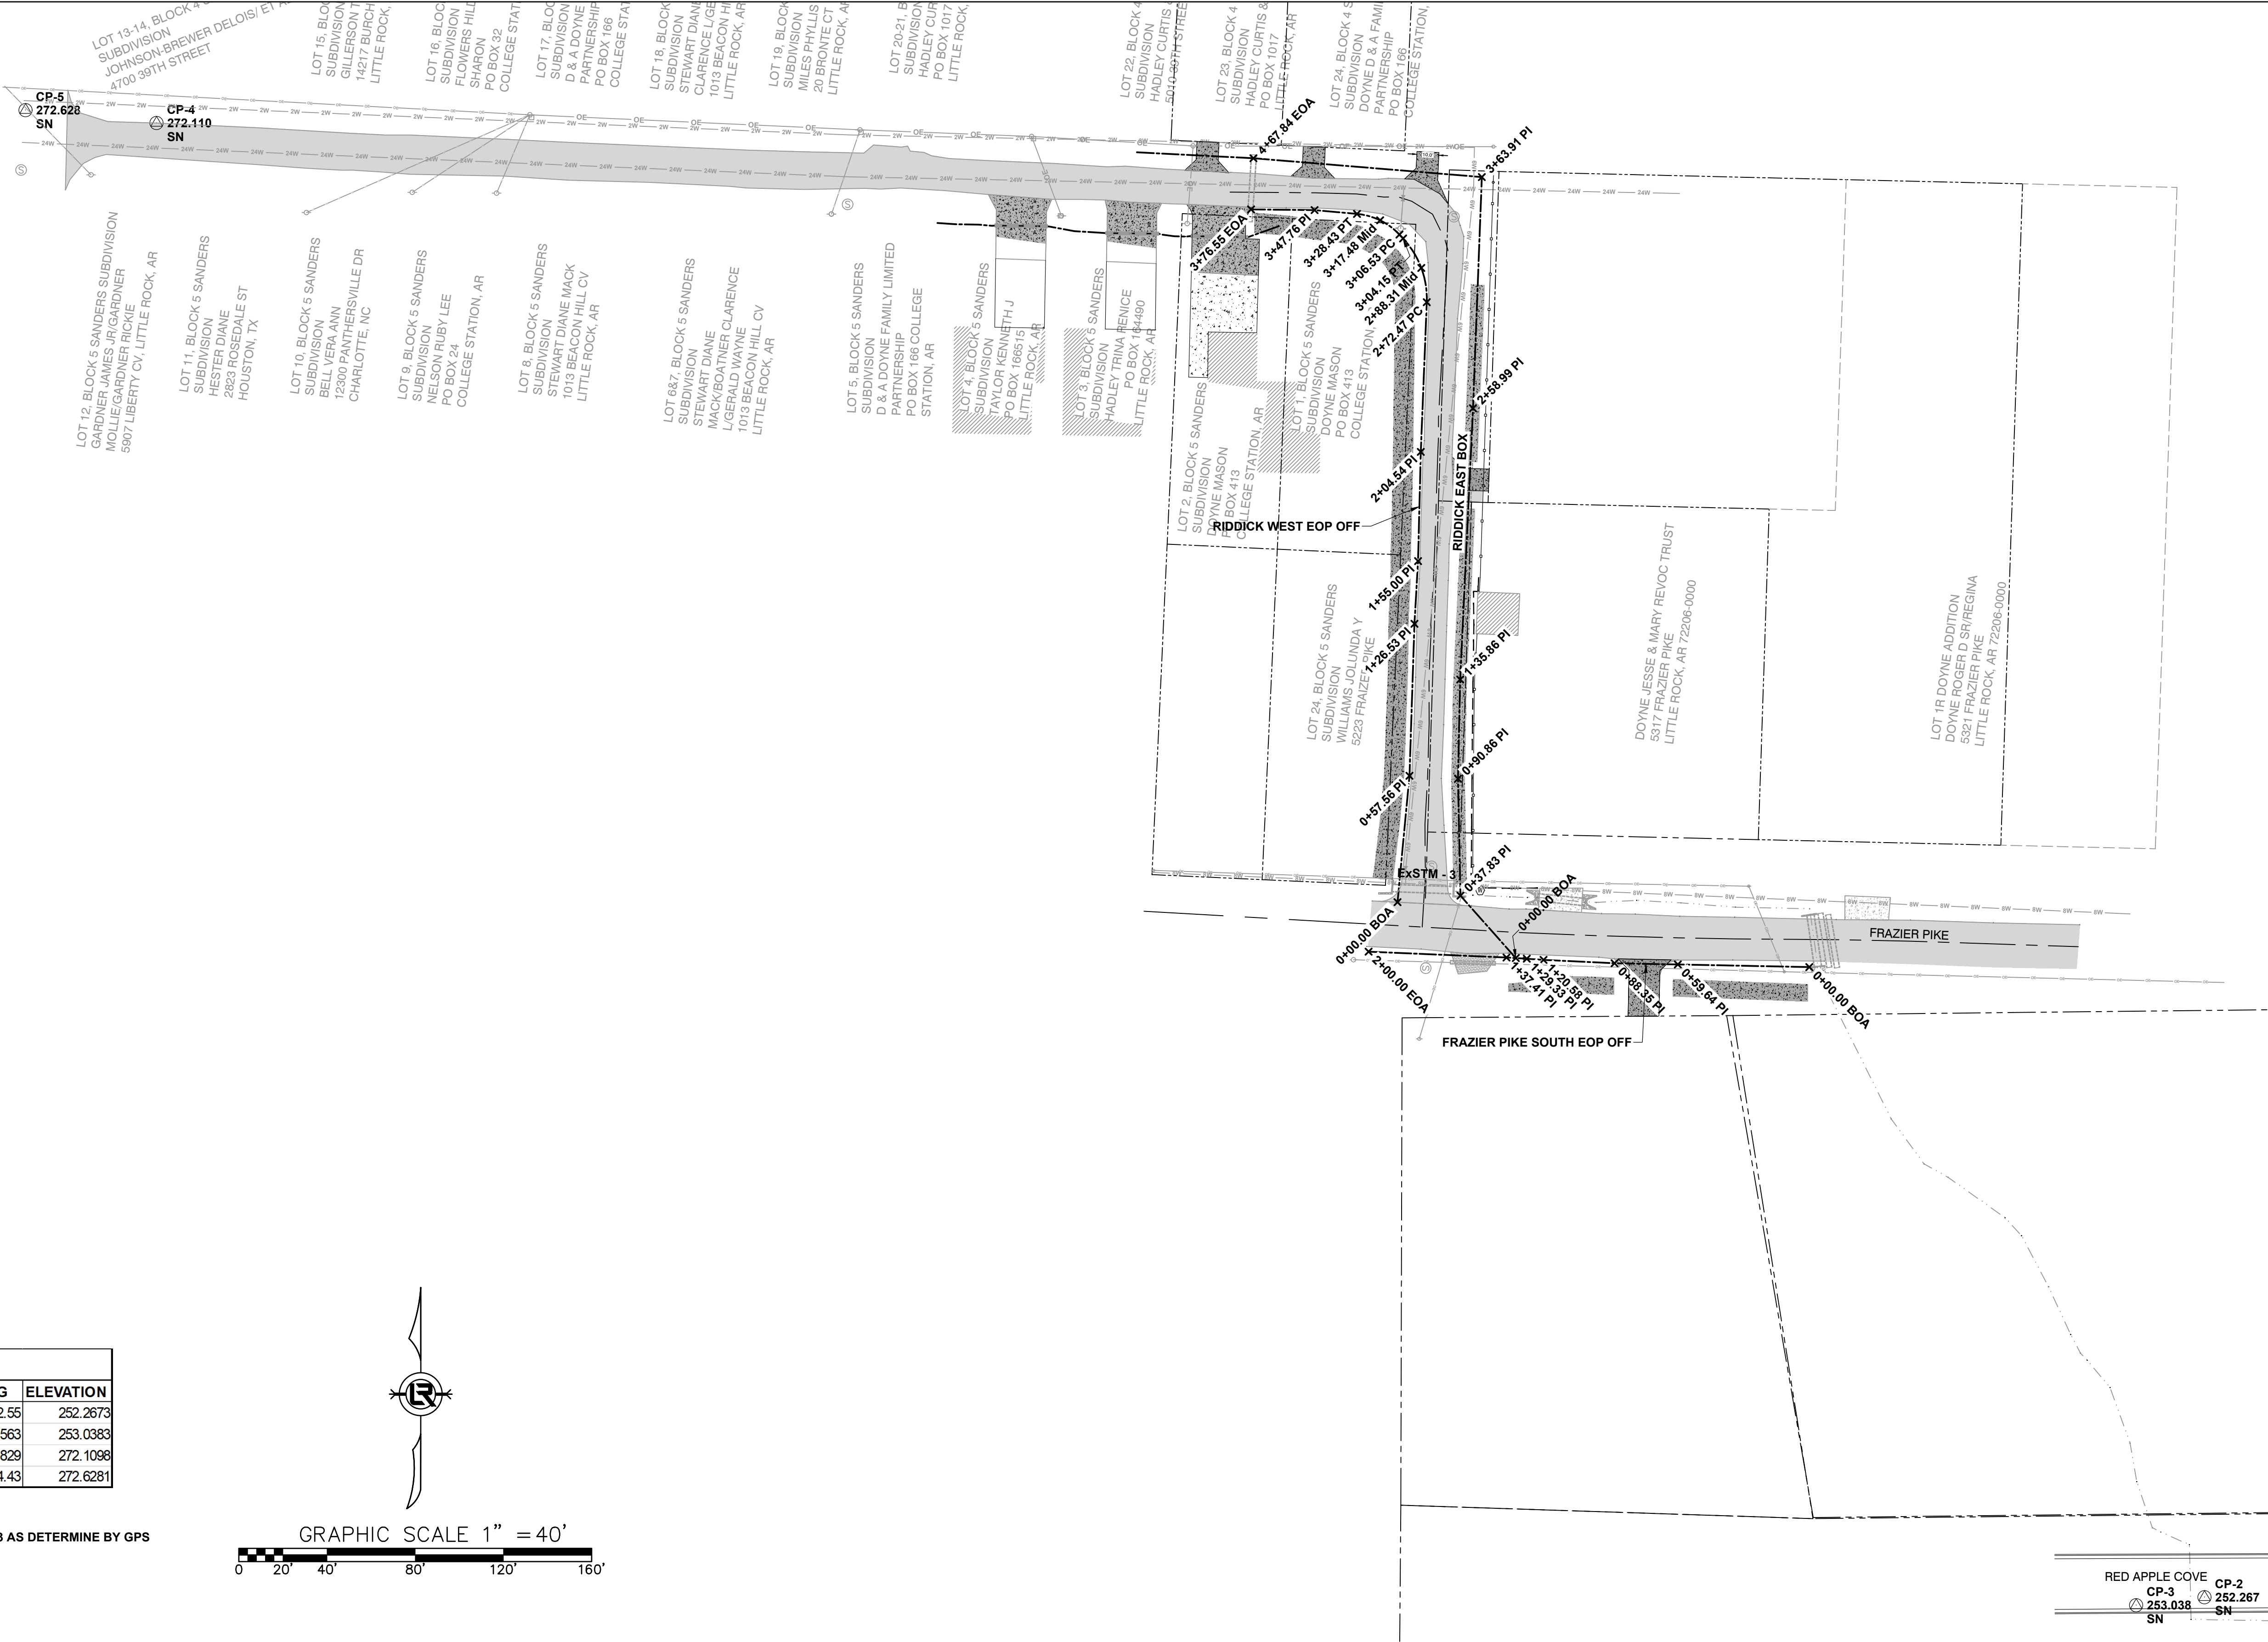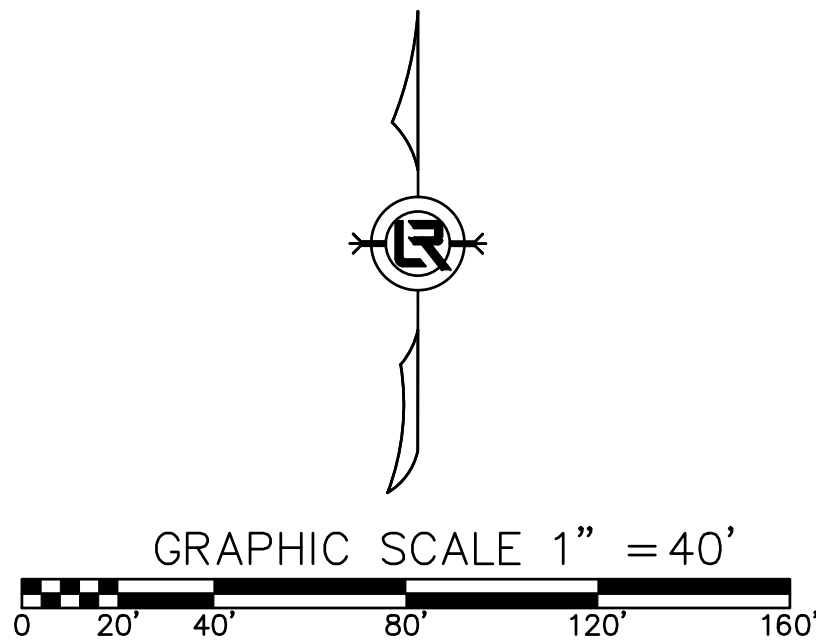

RED APPLE COVE
CP-3 253.038 SN
CP-2 252.267 SN

REVISIONS

DATE

CITY OF LITTLE ROCK, ARKANSAS

EAST 39TH ST. DRAINAGE IMPROVEMENTS

FIELD TIES/LAYOUT SHEET

DEPARTMENT OF PUBLIC WORKS

CIVIL ENGINEERING

701 W. MARKHAM

LITTLE ROCK, ARKANSAS 72201

STATE OF ARKANSAS

REGISTERED PROFESSIONAL ENGINEER

ANDREW H. RIVE

DRAWN BY

JNS

DESIGNED

JNS

CHECKED

AHR

DATE

4/11/2025

SCALE

AS NOTED

PROJECT NO.

CLR # 01-22-DR-01

SHEET NO.


C300



Existing Pipe Network				
NAME	SIZE	LENGTH	SLOPE	DESCRIPTION
ExSTM - 1	24"	30.39'	-0.27%	C.P.
ExSTM - 2	18"	48.83'	-0.74%	C.P.
ExSTM - 6	24"	24.89'	0.00%	C.P.
ExSTM - 7	24"	24.41'	0.00%	C.P.
ExSTM - 8	15"	20.50'	1.12%	C.P.

Existing Pipe Network				
NAME	SIZE	LENGTH	SLOPE	DESCRIPTION
ExSTM - 3	36.25" X 22.50"	30.91'	0.81%	CONC HORIZ. ELL. ARCH
ExSTM - 4	36.25" X 22.50"	21.79'	0.73%	CONC HORIZ. ELL. ARCH
ExSTM - 5	36.25" X 22.50"	23.83'	-0.00%	CONC HORIZ. ELL. ARCH

EXISTING DRIVEWAY CULVERTS				
NAME	SIZE	LENGTH	SLOPE	
ExSTM - 14	12"	23.69'	0.08%	
ExSTM - 15	12"	23.86'	-0.63%	
ExSTM - 16	12"	25.58'	1.02%	

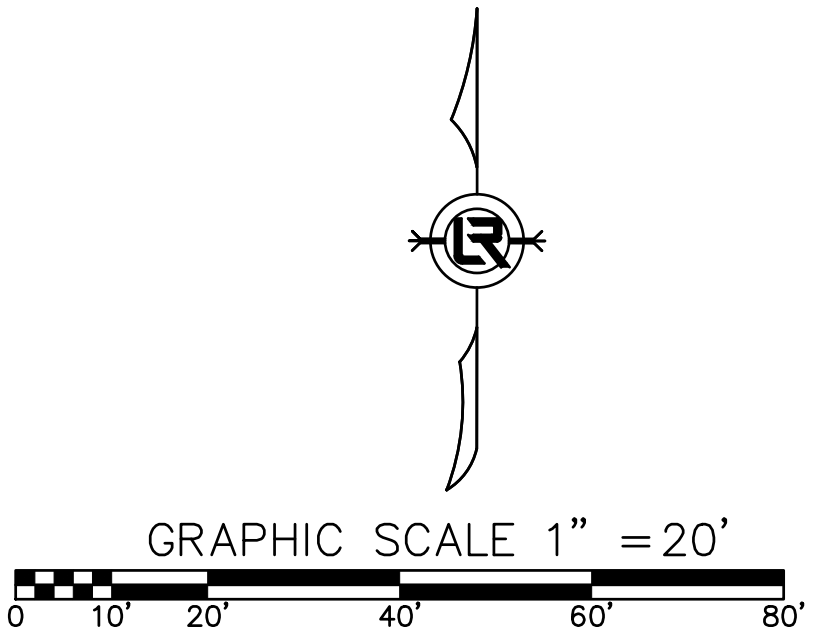

REVISIONS	DATE


CITY OF LITTLE ROCK, ARKANSAS
EAST 39TH ST. DRAINAGE IMPROVEMENTS
EXISTING CONDITIONS SITE PLAN

DEPARTMENT OF PUBLIC WORKS
CIVIL ENGINEERING
701 W. MARKHAM
LITTLE ROCK, ARKANSAS 72201



DRAWN BY
JNS
DESIGNED
JNS
CHECKED
AHR
DATE
4/11/2025
SCALE
AS NOTED
PROJECT NO.
CLR # 01-22-DR-01
SHEET NO.
C400

1.	REFER TO DETAIL PW CONCRETE WINGWALLS WITH PARALLEL WINGS FOR BOX CULVERT TYPE PW-1 FOR PLACEMENT, SIZE AND SPACING OF STEEL REINFORCEMENT. REFER TO STM - 3 HEADWALL/WING WALL DETAIL FOR SITE SPECIFIC DEMINIONS. REFER TO DETAIL SCP - 4 SINGLE BOX CULVERTS PRECAST 4' SPAN FOR BOX CULVERT DIMENSIONS AND PLACEMENT SIZE, AND SPACING OF STEEL REINFORCEMENT OF BOX CULVERT STM - 3.
2.	REFER TO DETAIL FW-0 CONCRETE WINGWALLS WITH FLARED WINGS FOR 0° SKEW BOX CULVERTS DETAIL FOR PLACEMENT, SIZE AND SPACING OF STEEL REINFORCEMENT. REFER TO STM - 100 HEADWALL/WING WALL DETAIL FOR SITE SPECIFIC DEMINIONS. REFER TO DETAIL SCP - 4 SINGLE BOX CULVERTS PRECAST 4' SPAN FOR BOX CULVERT DIMENSIONS AND PLACEMENT SIZE, AND SPACING OF STEEL REINFORCEMENT OF BOX CULVERT STM - 100.
2.	REFER TO DETAIL FW-S CONCRETE WINGWALLS WITH FLARED WINGS FOR SKEWED BOX CULVERTS DETAIL FOR PLACEMENT, SIZE AND SPACING OF STEEL REINFORCEMENT. REFER TO STM - 3 HEADWALL/WINGWALL DETAIL FOR SITE SPECIFIC DEMINIONS. REFER TO DETAIL SCC - 3 & 4 SINGLE BOX CULVERTS CAST IN PLACE 4' SPAN FOR BOX CULVERT DIMENSIONS AND PLACEMENT SIZE, AND SPACING OF STEEL REINFORCEMENT OF BOX CULVERT STM - 105.

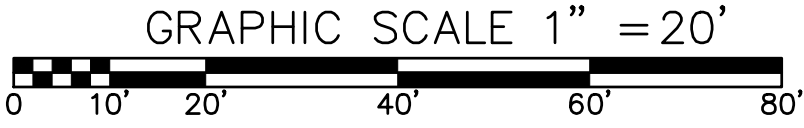

FRAZIER PIKE CROSSING AND SOUTH CULVERTS				
NAME	SIZE	LENGTH	SLOPE	DESCRIPTION
STM - 3	48.00" X 36.00"	24.00'	0.48%	Concrete Box Culvert
STM - 105	48.00" X 36.00"	37.83'	0.36%	Concrete Box Culvert

REPLACEMENT DRIVEWAY CULVERTS				
NAME	SIZE	LENGTH	SLOPE	DESCRIPTION
Pipe - (20)	18"	25.58'	0.73%	RCP
Pipe - (21)	18"	23.86'	0.73%	RCP
Pipe - (22)	18"	23.69'	0.73%	RCP

REVISONS	DATE

CITY OF LITTLE ROCK, ARKANSAS

EAST 39TH ST. DRAINAGE IMPROVEMENTS

SITE DETAIL

DEPARTMENT OF PUBLIC WORKS




CIVIL ENGINEERING

701 W. MARKHAM

LITTLE ROCK, ARKANSAS 72201



DRAWN BY JNS
DESIGNED JNS
CHECKED AHR
DATE 4/11/2025
SCALE AS NOTED
PROJECT NO. CLR # 01-22-DR-01
SHEET NO. C500

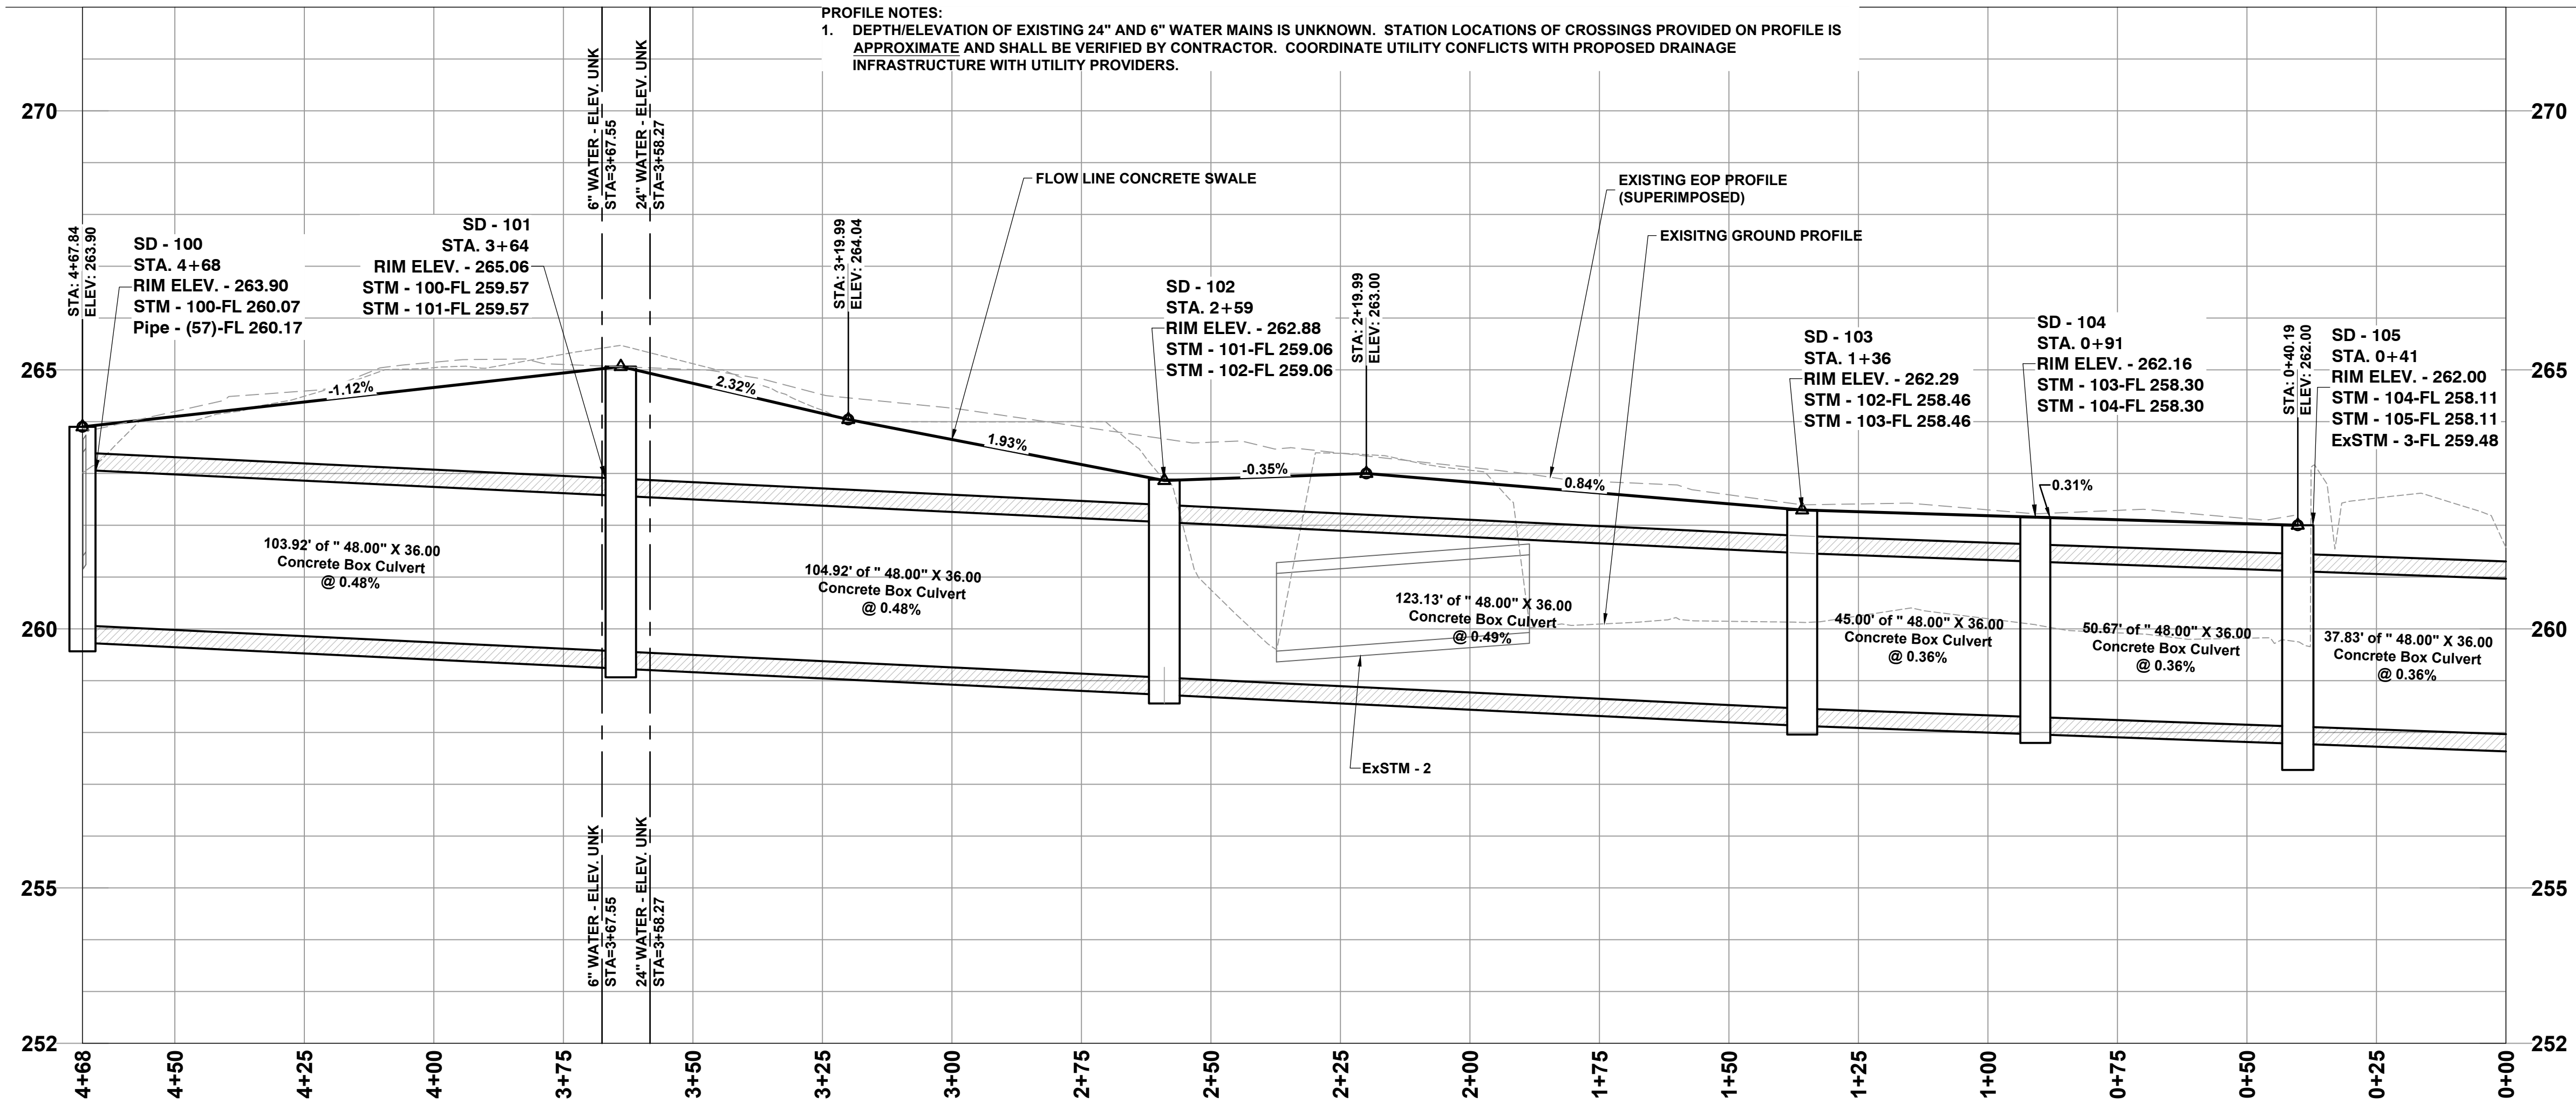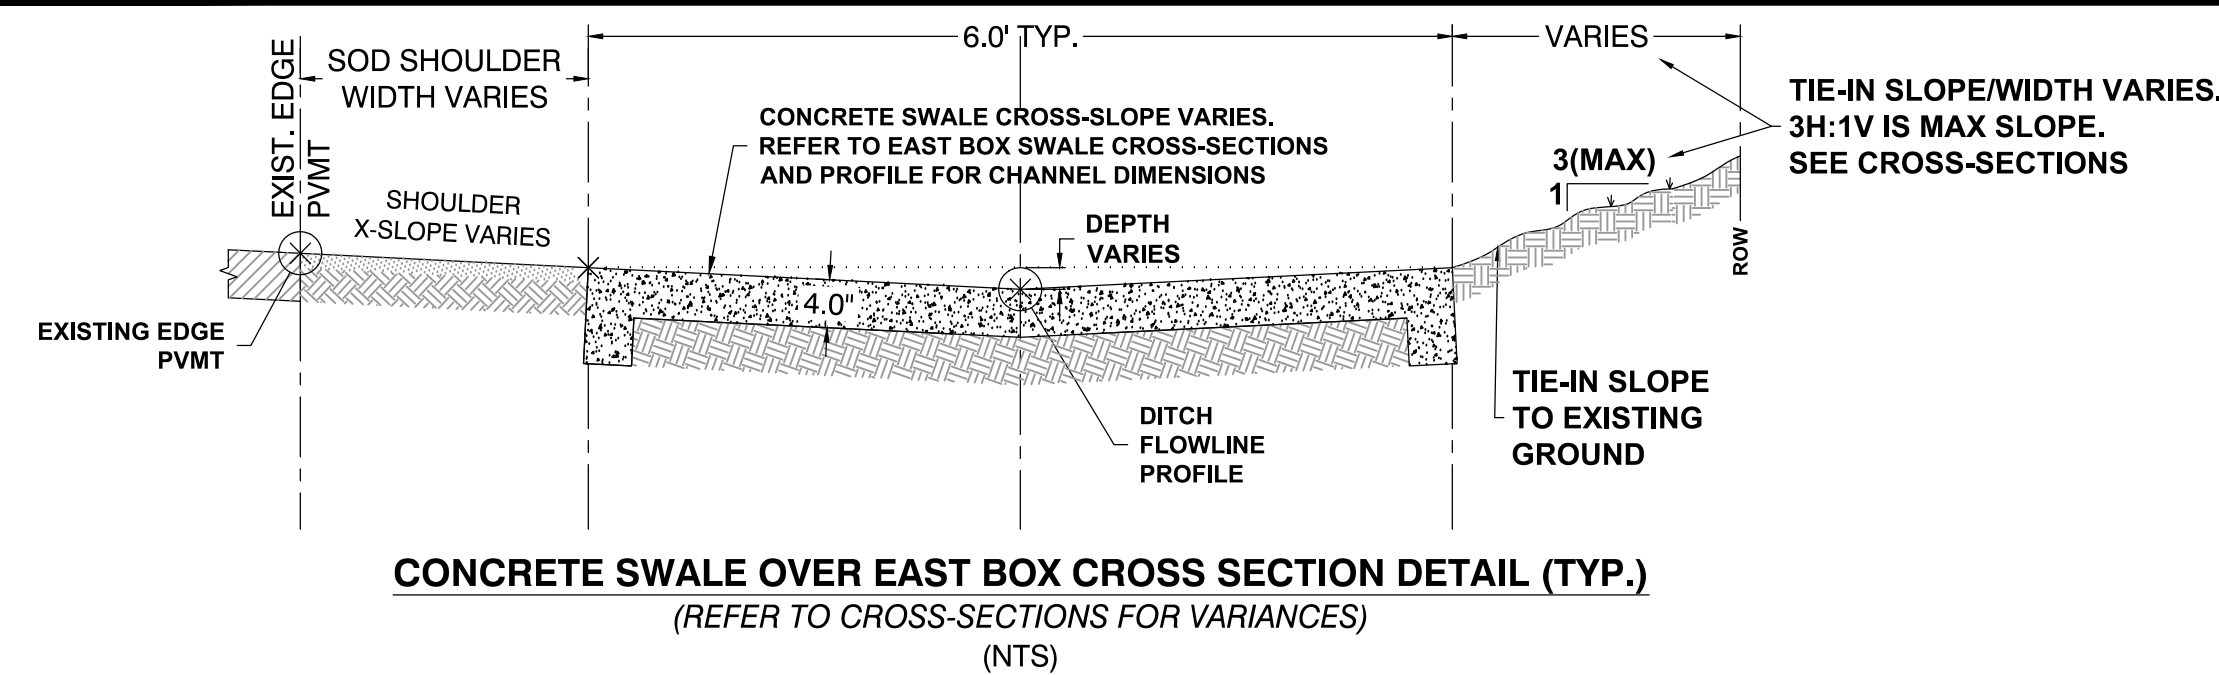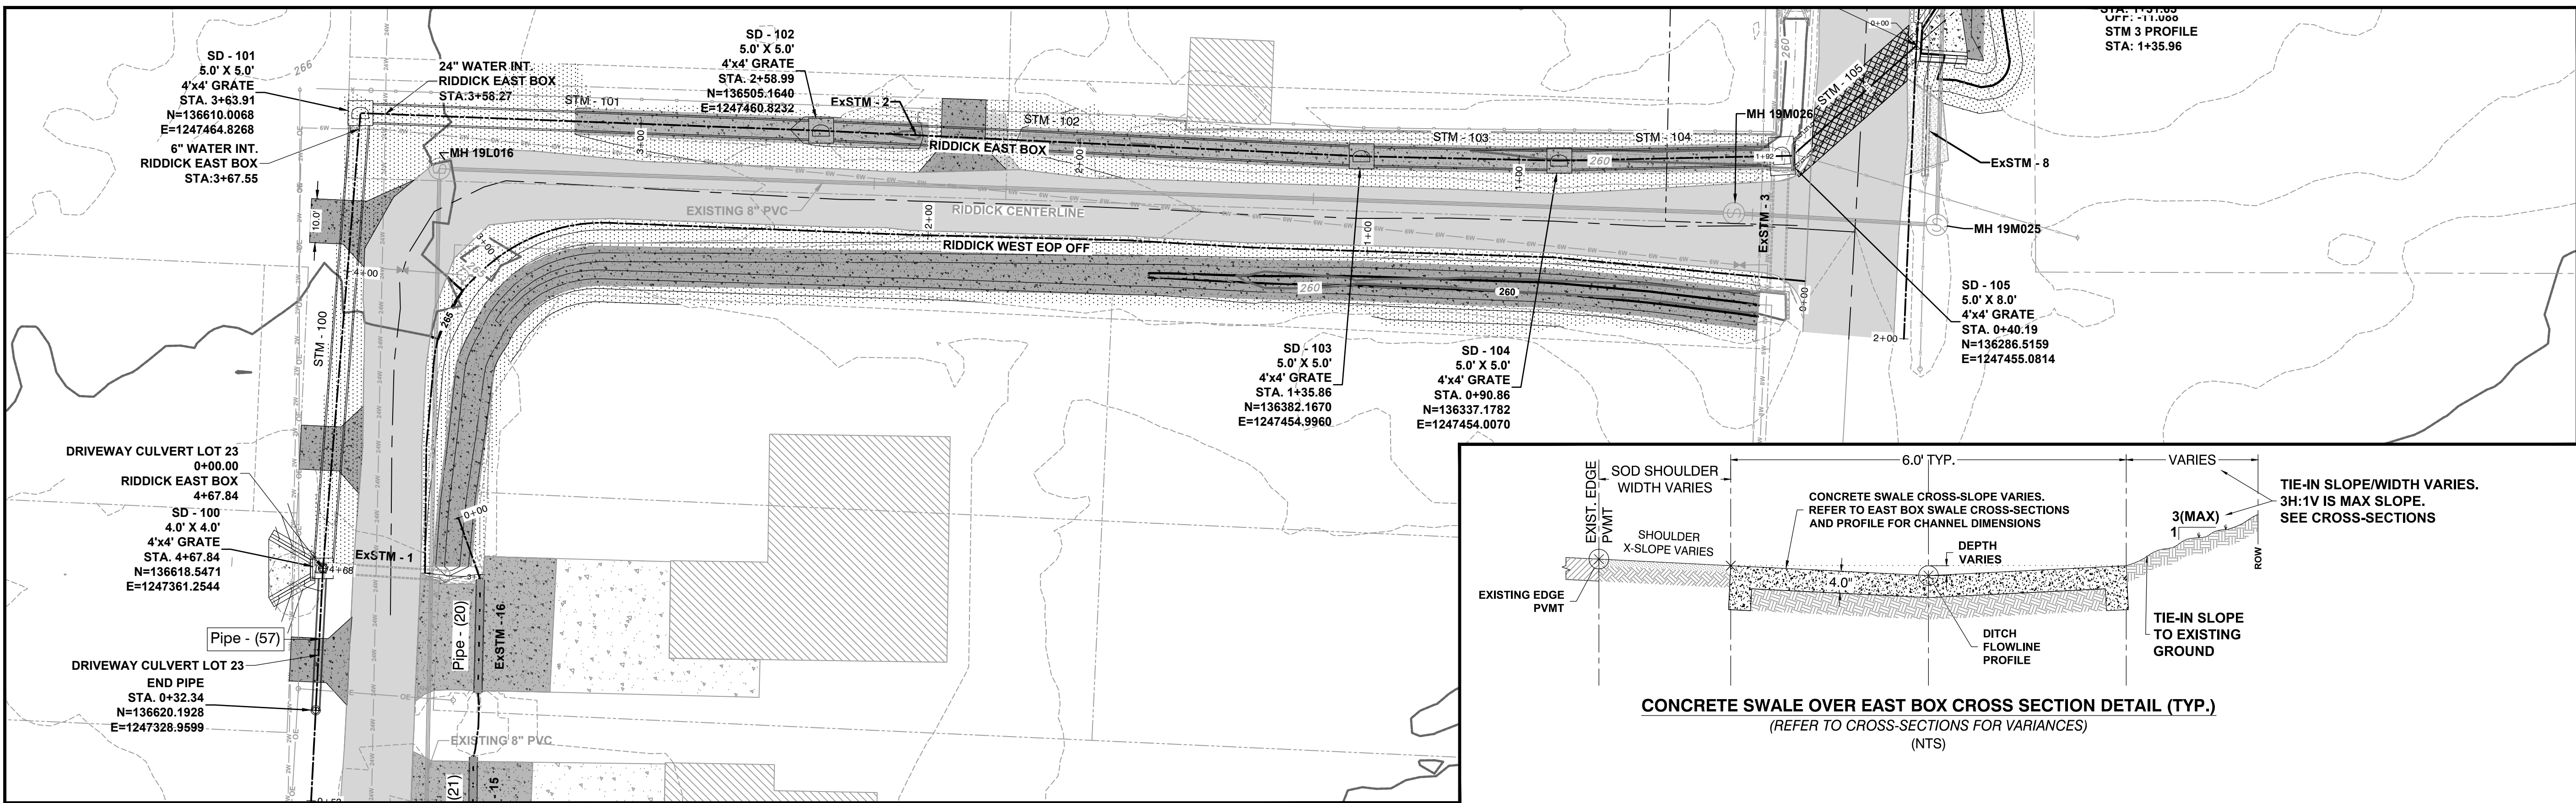

RIDDICK EAST BOX



REVISIONS	DATE

CITY OF LITTLE ROCK, ARKANSAS
EAST 39TH ST. DRAINAGE IMPROVEMENTS
DRAINAGE PLAN & PROFILE


DEPARTMENT OF PUBLIC WORKS
CIVIL ENGINEERING
701 W. MARKHAM
LITTLE ROCK, ARKANSAS 72201




DRAWN BY
JNS
DESIGNED
JNS
CHECKED
AHR
DATE
4/11/2025
SCALE
H: 1" = 20' V: 1" = 2'
PROJECT NO.
CLR # 01-22-DR-01
SHEET NO.
C501

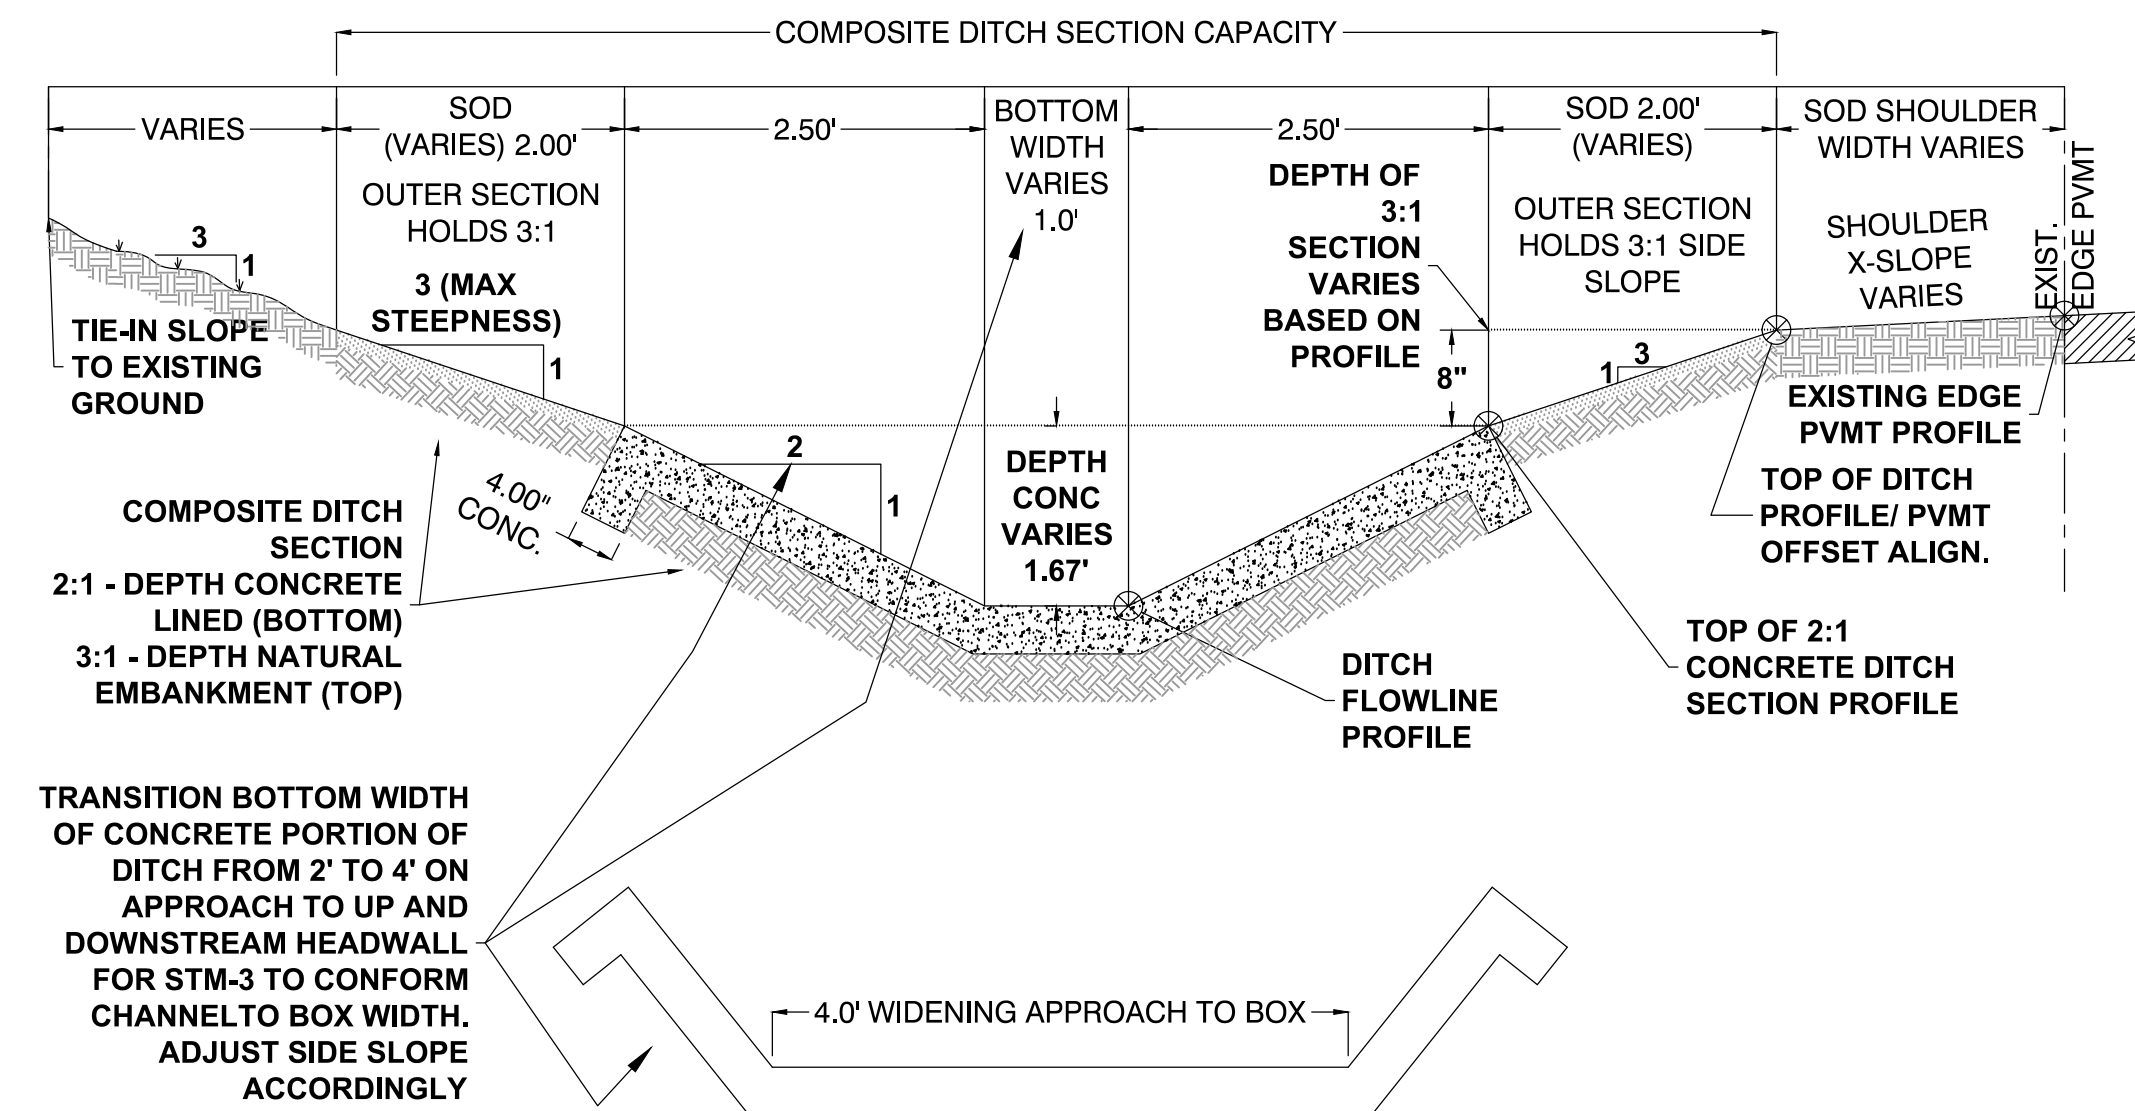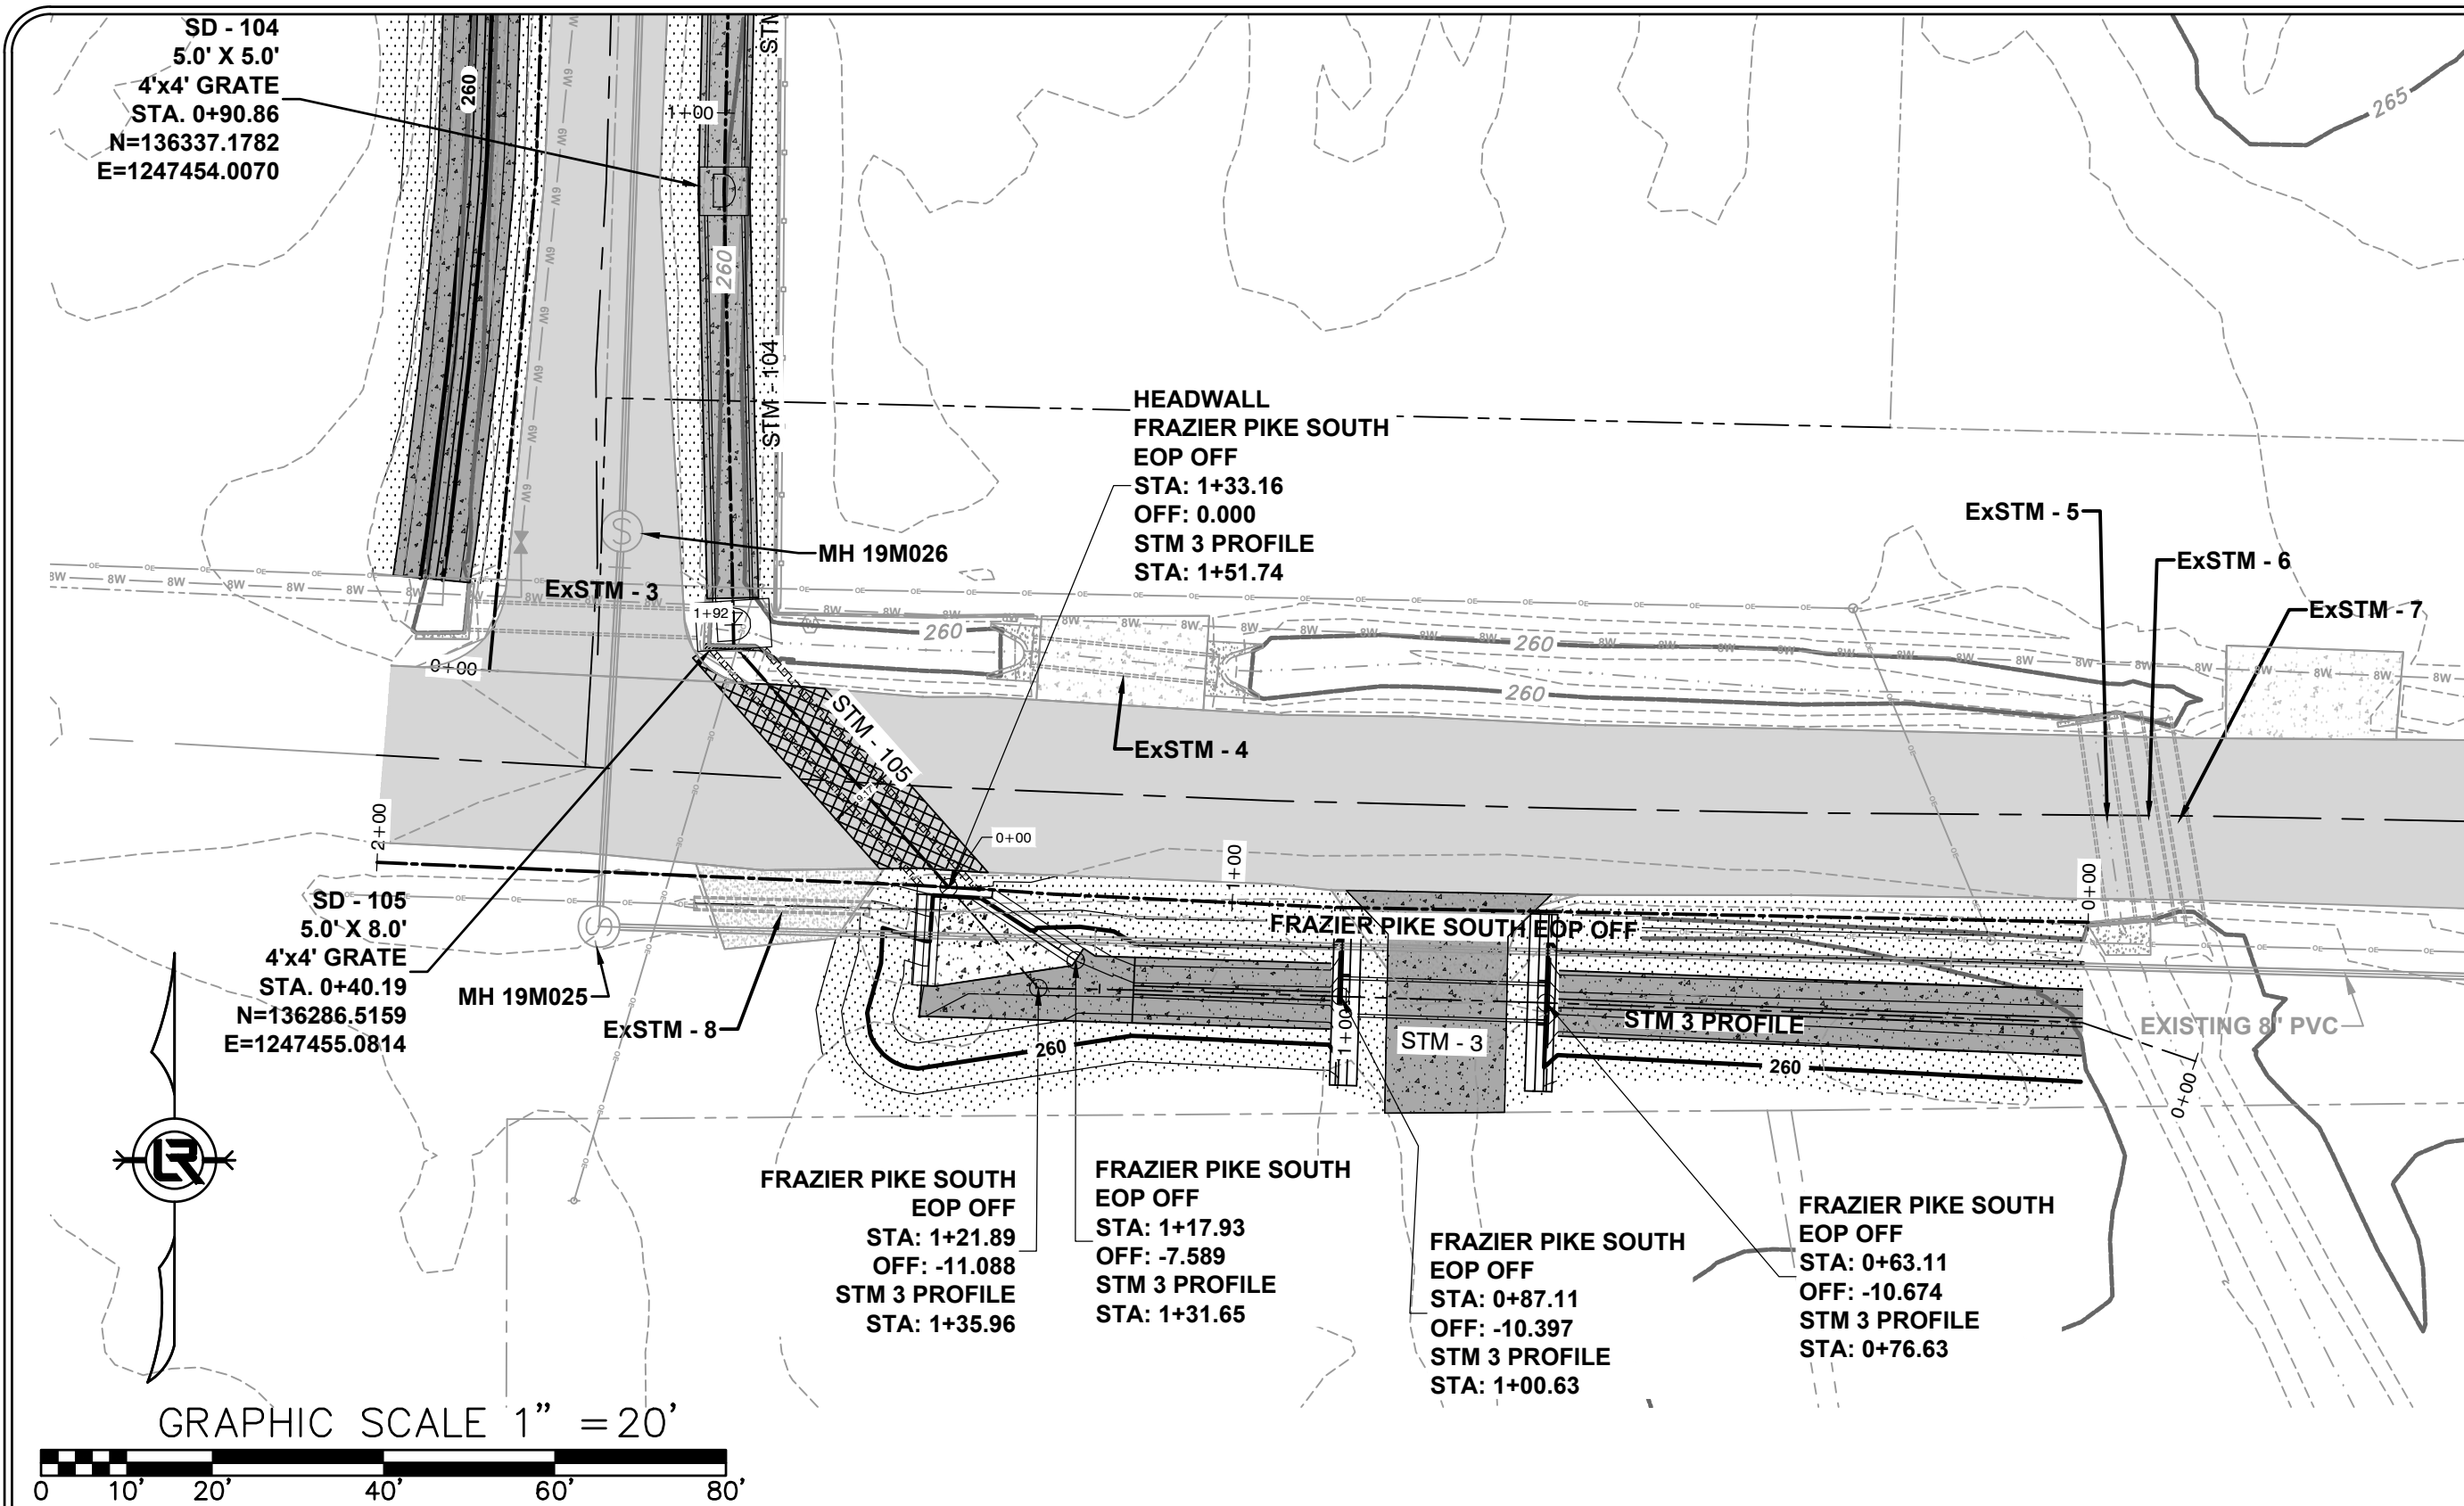

SOUTH FRAZIER PIKE REHAB CROSS SECTION DETAIL (TYP.)
(SEE CROSS-SECTIONS FOR VARIANCES)
(NTS)

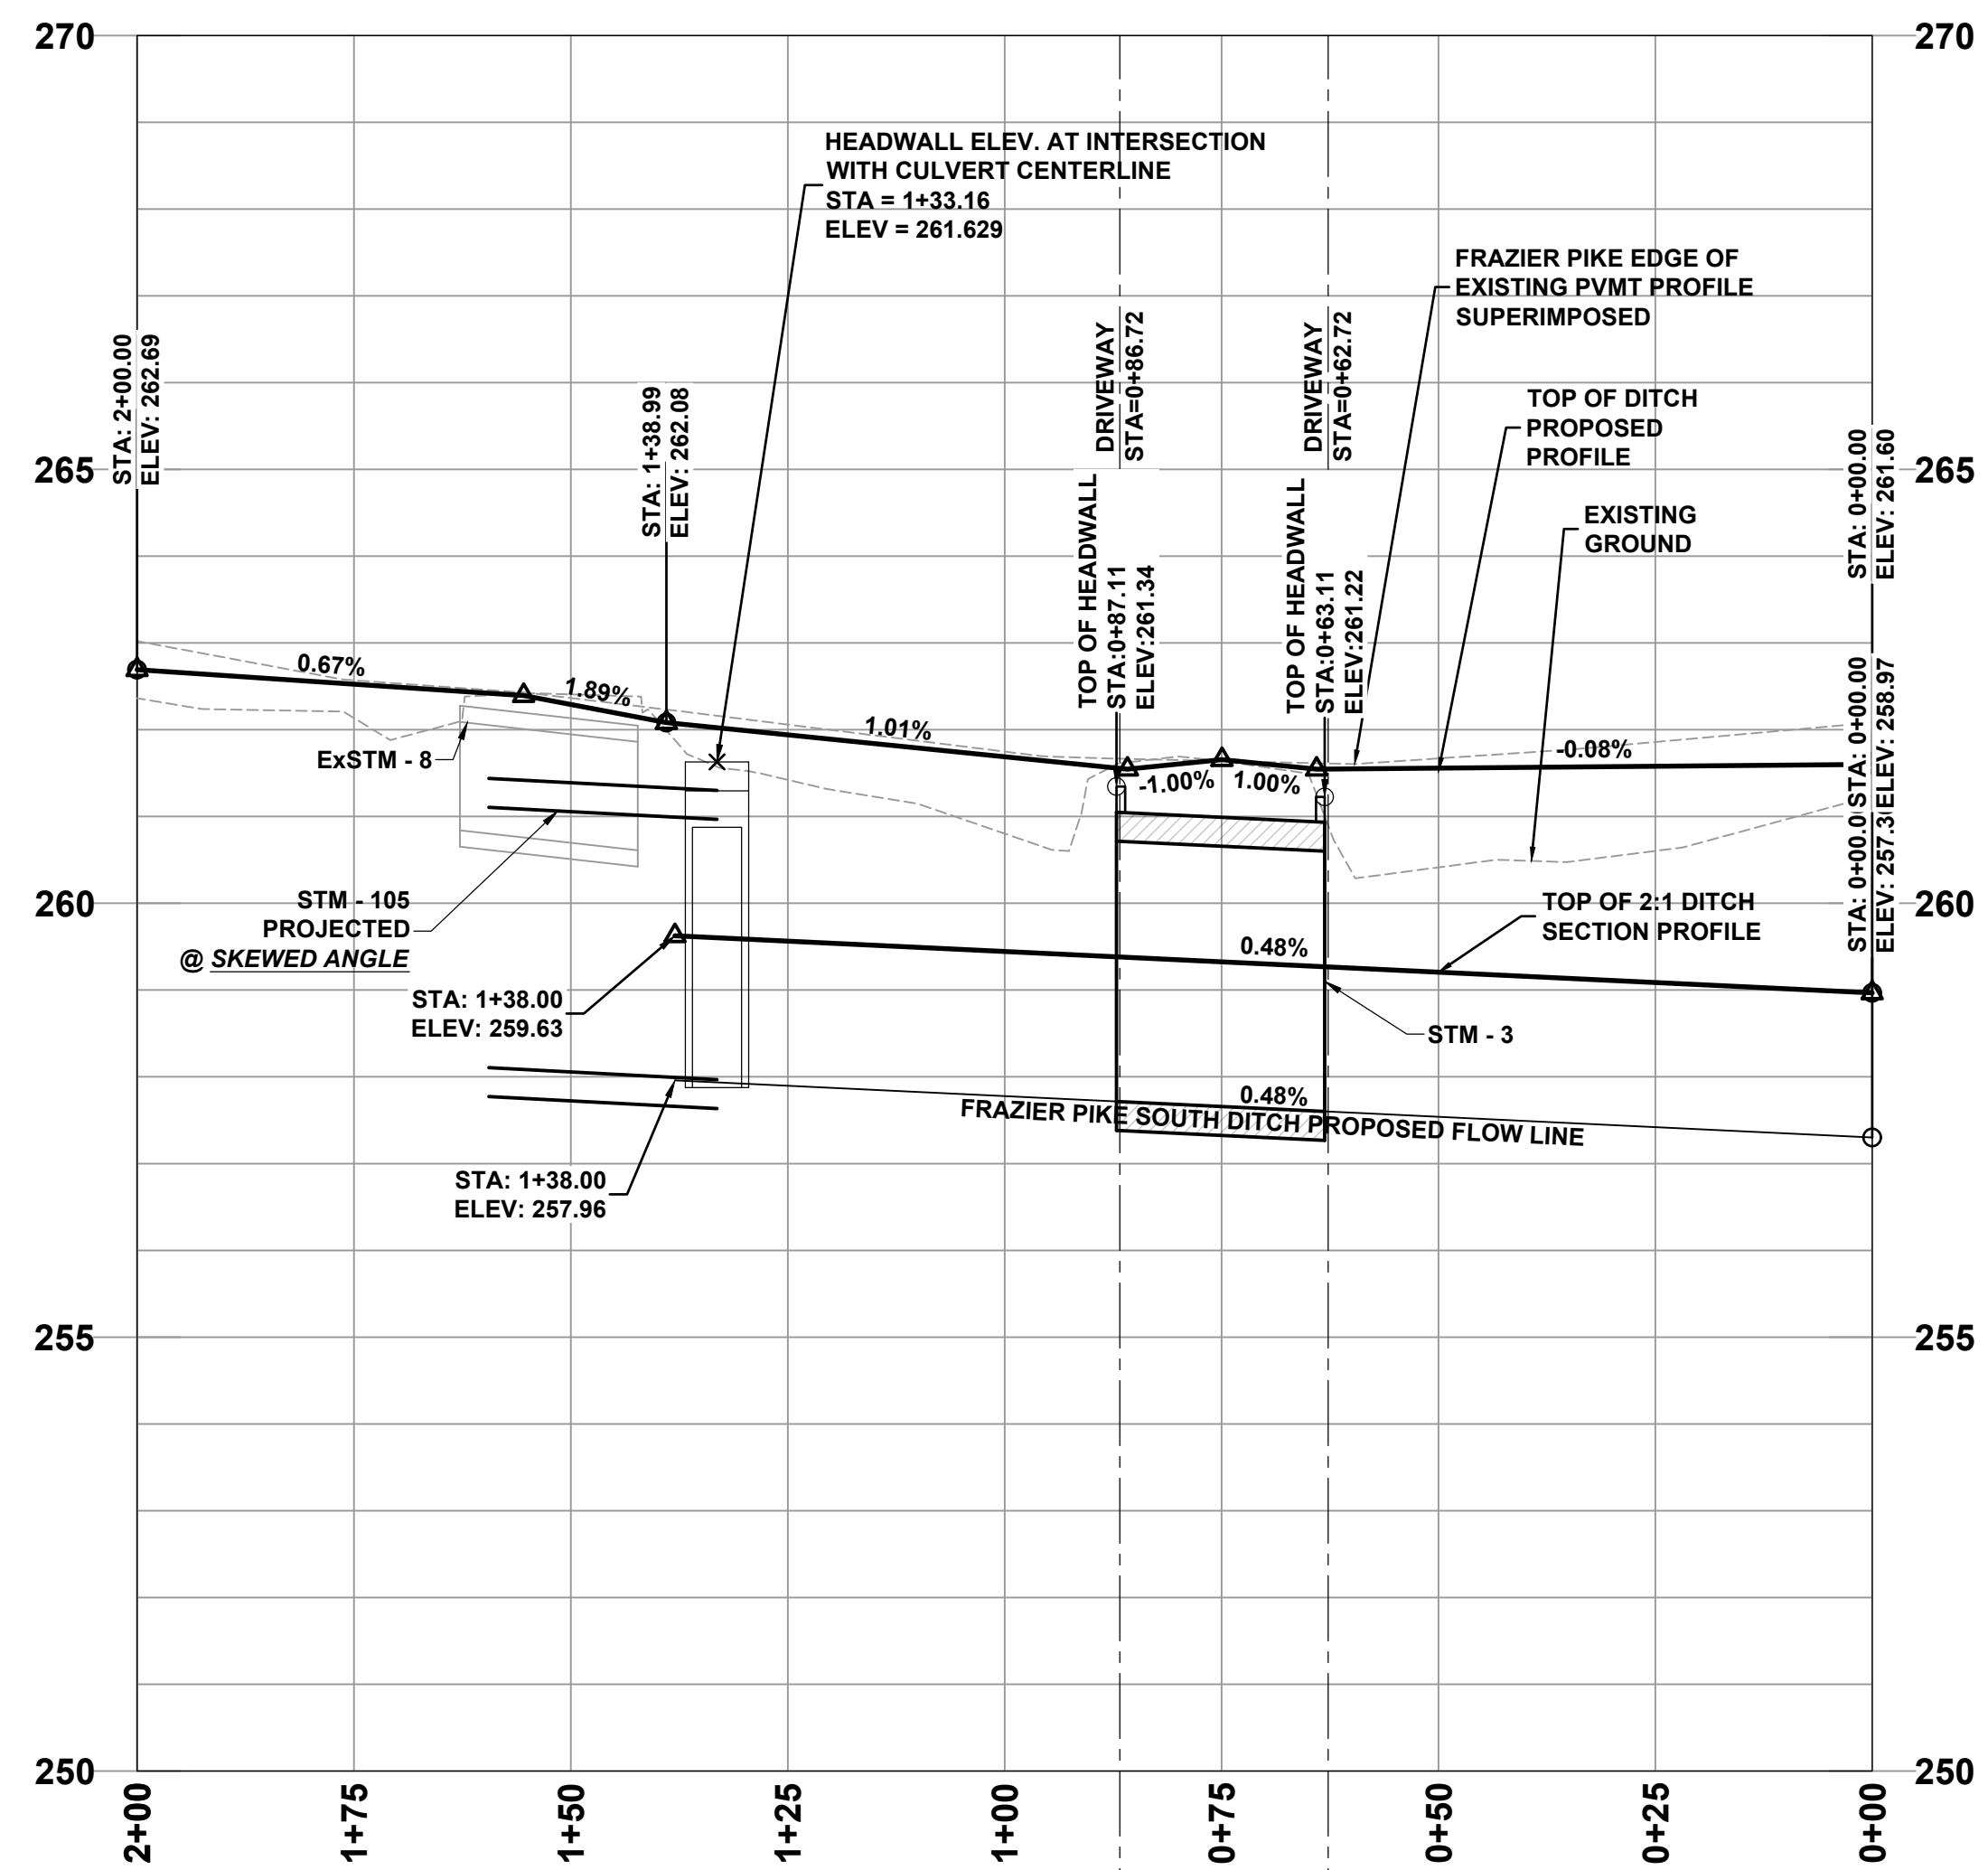

FRAZIER PIKE SOUTH EOP OFF

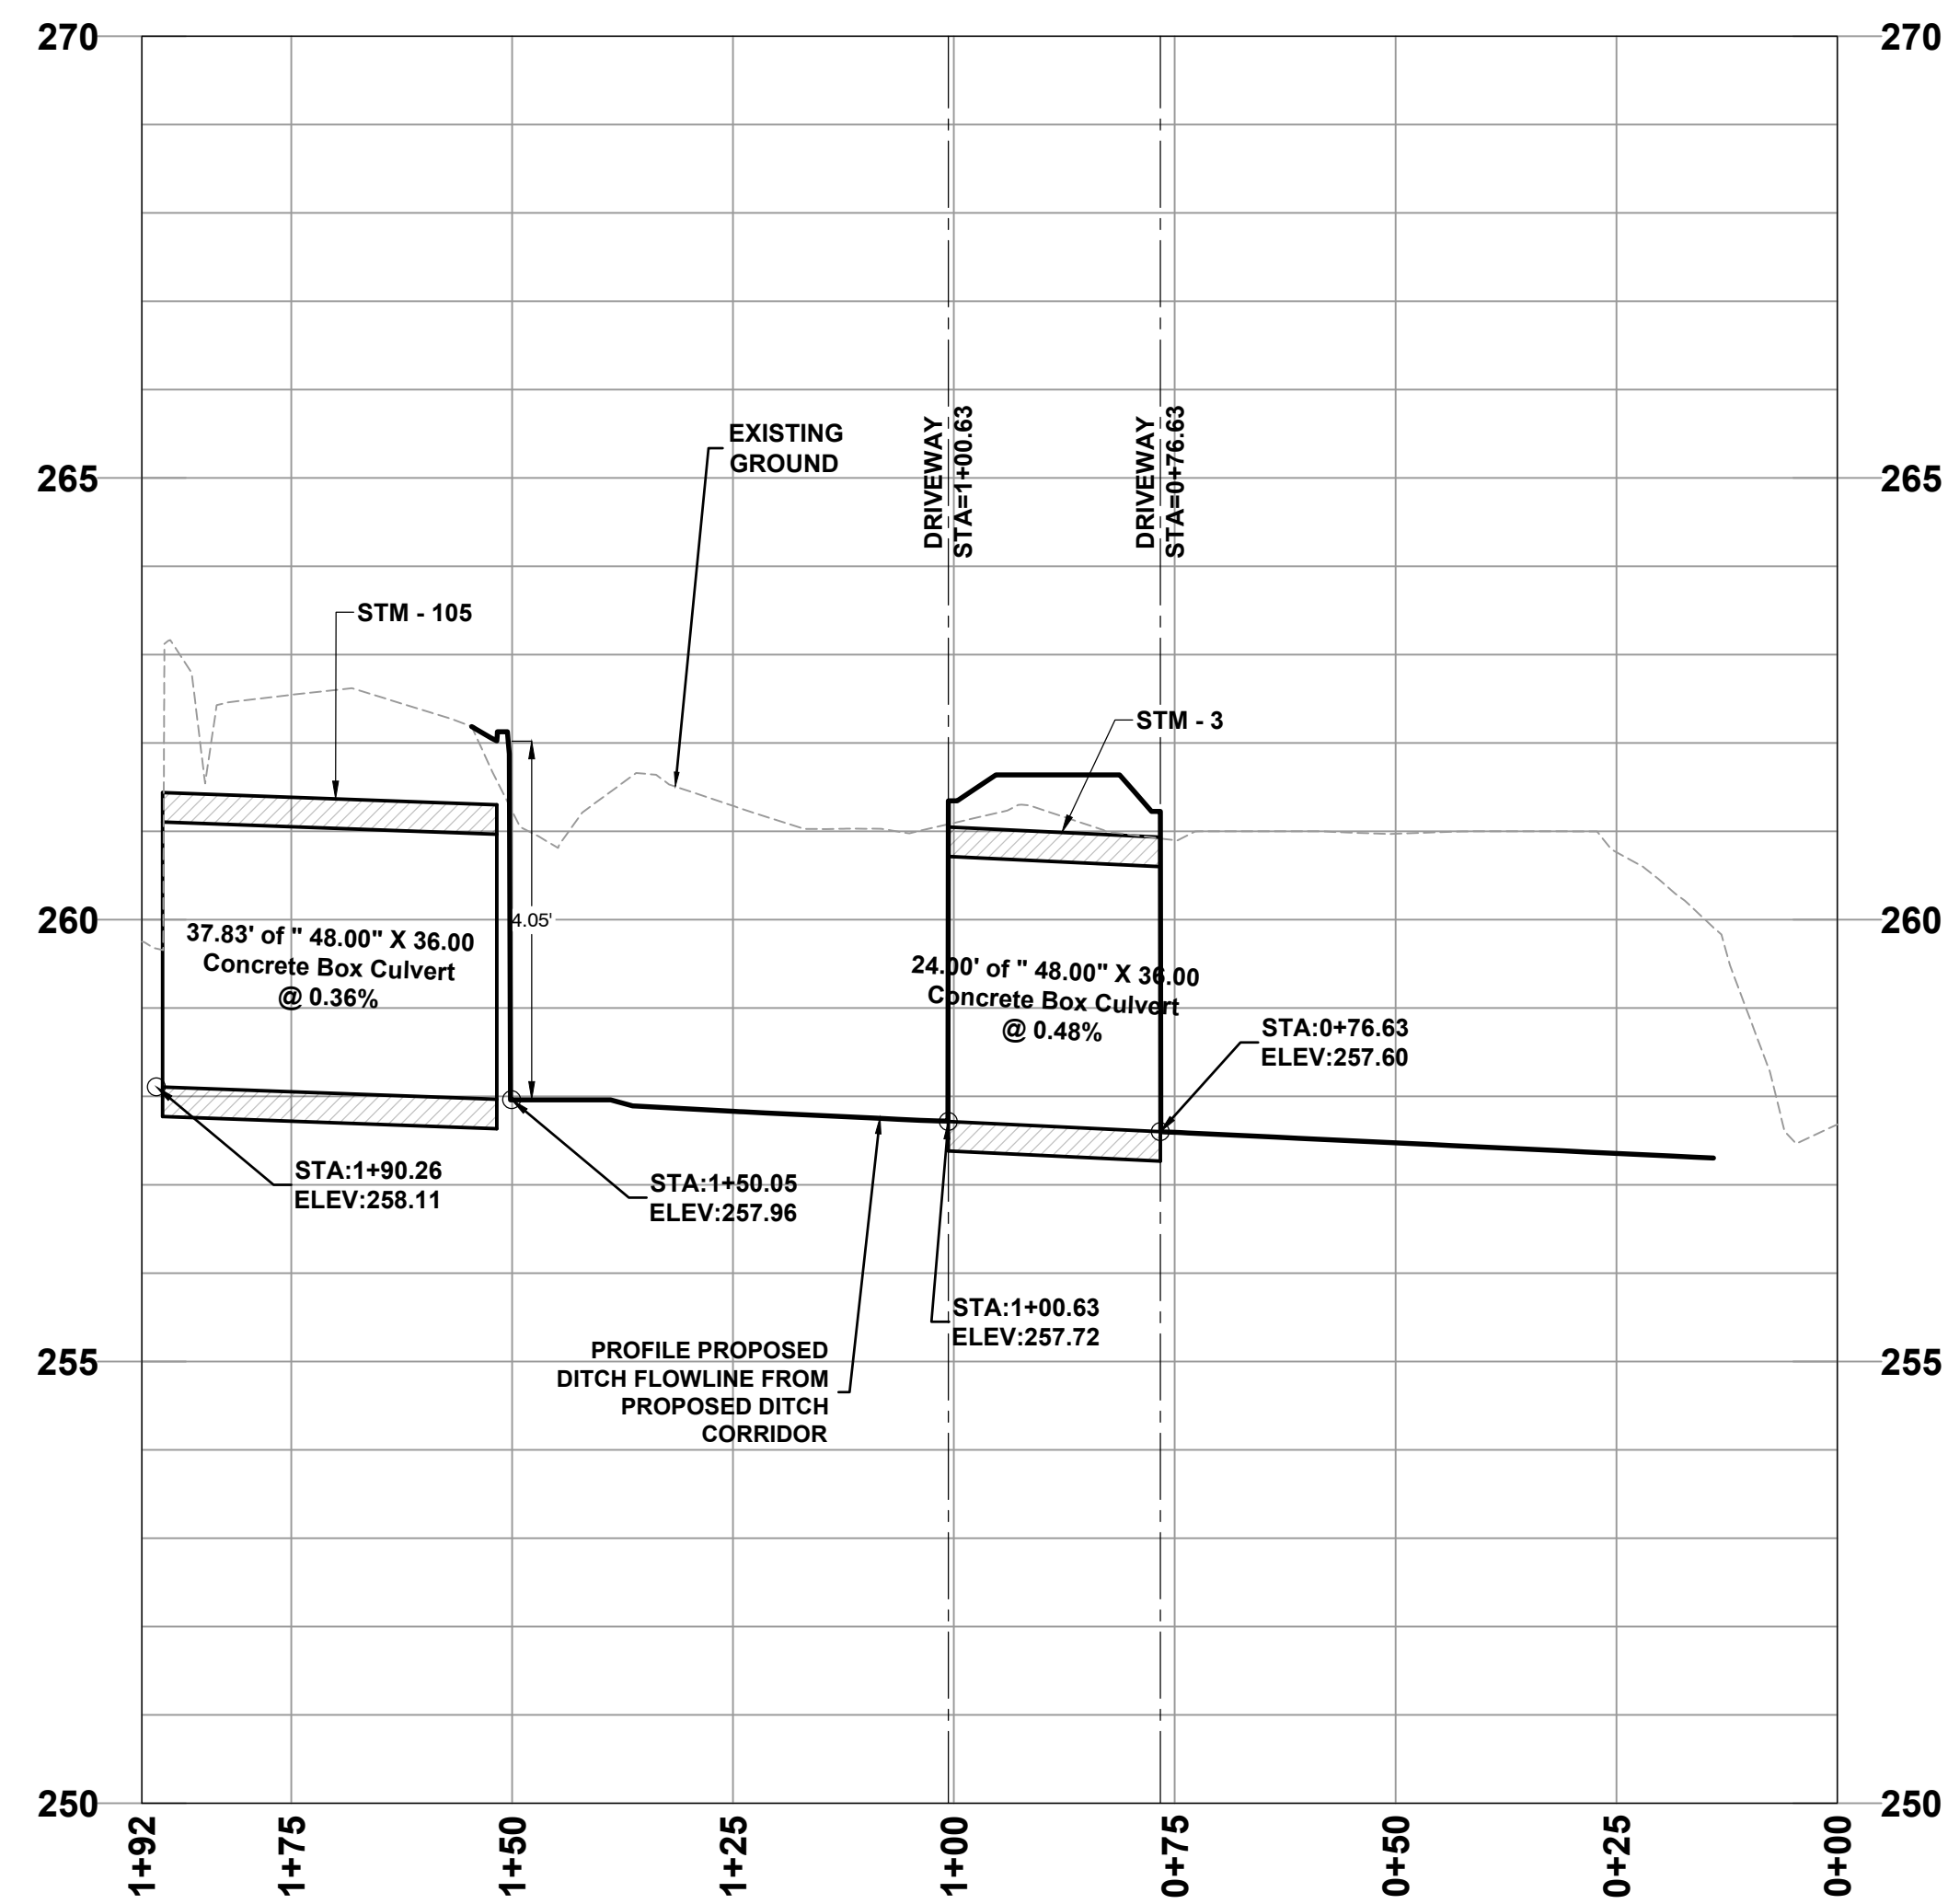

STM 3 PROFILE



REVISIONS	DATE

CITY OF LITTLE ROCK, ARKANSAS
EAST 39TH ST. DRAINAGE IMPROVEMENTS
DRAINAGE PLAN & PROFILE


DEPARTMENT OF PUBLIC WORKS
CIVIL ENGINEERING
701 W. MARKHAM
LITTLE ROCK, ARKANSAS 72201




DRAWN BY
JNS
DESIGNED
JNS
CHECKED
AHR
DATE
4/11/2025
SCALE
H: 1" = 20' V: 1" = 2'
PROJECT NO.
CLR # 01-22-DR-01
SHEET NO.
C503

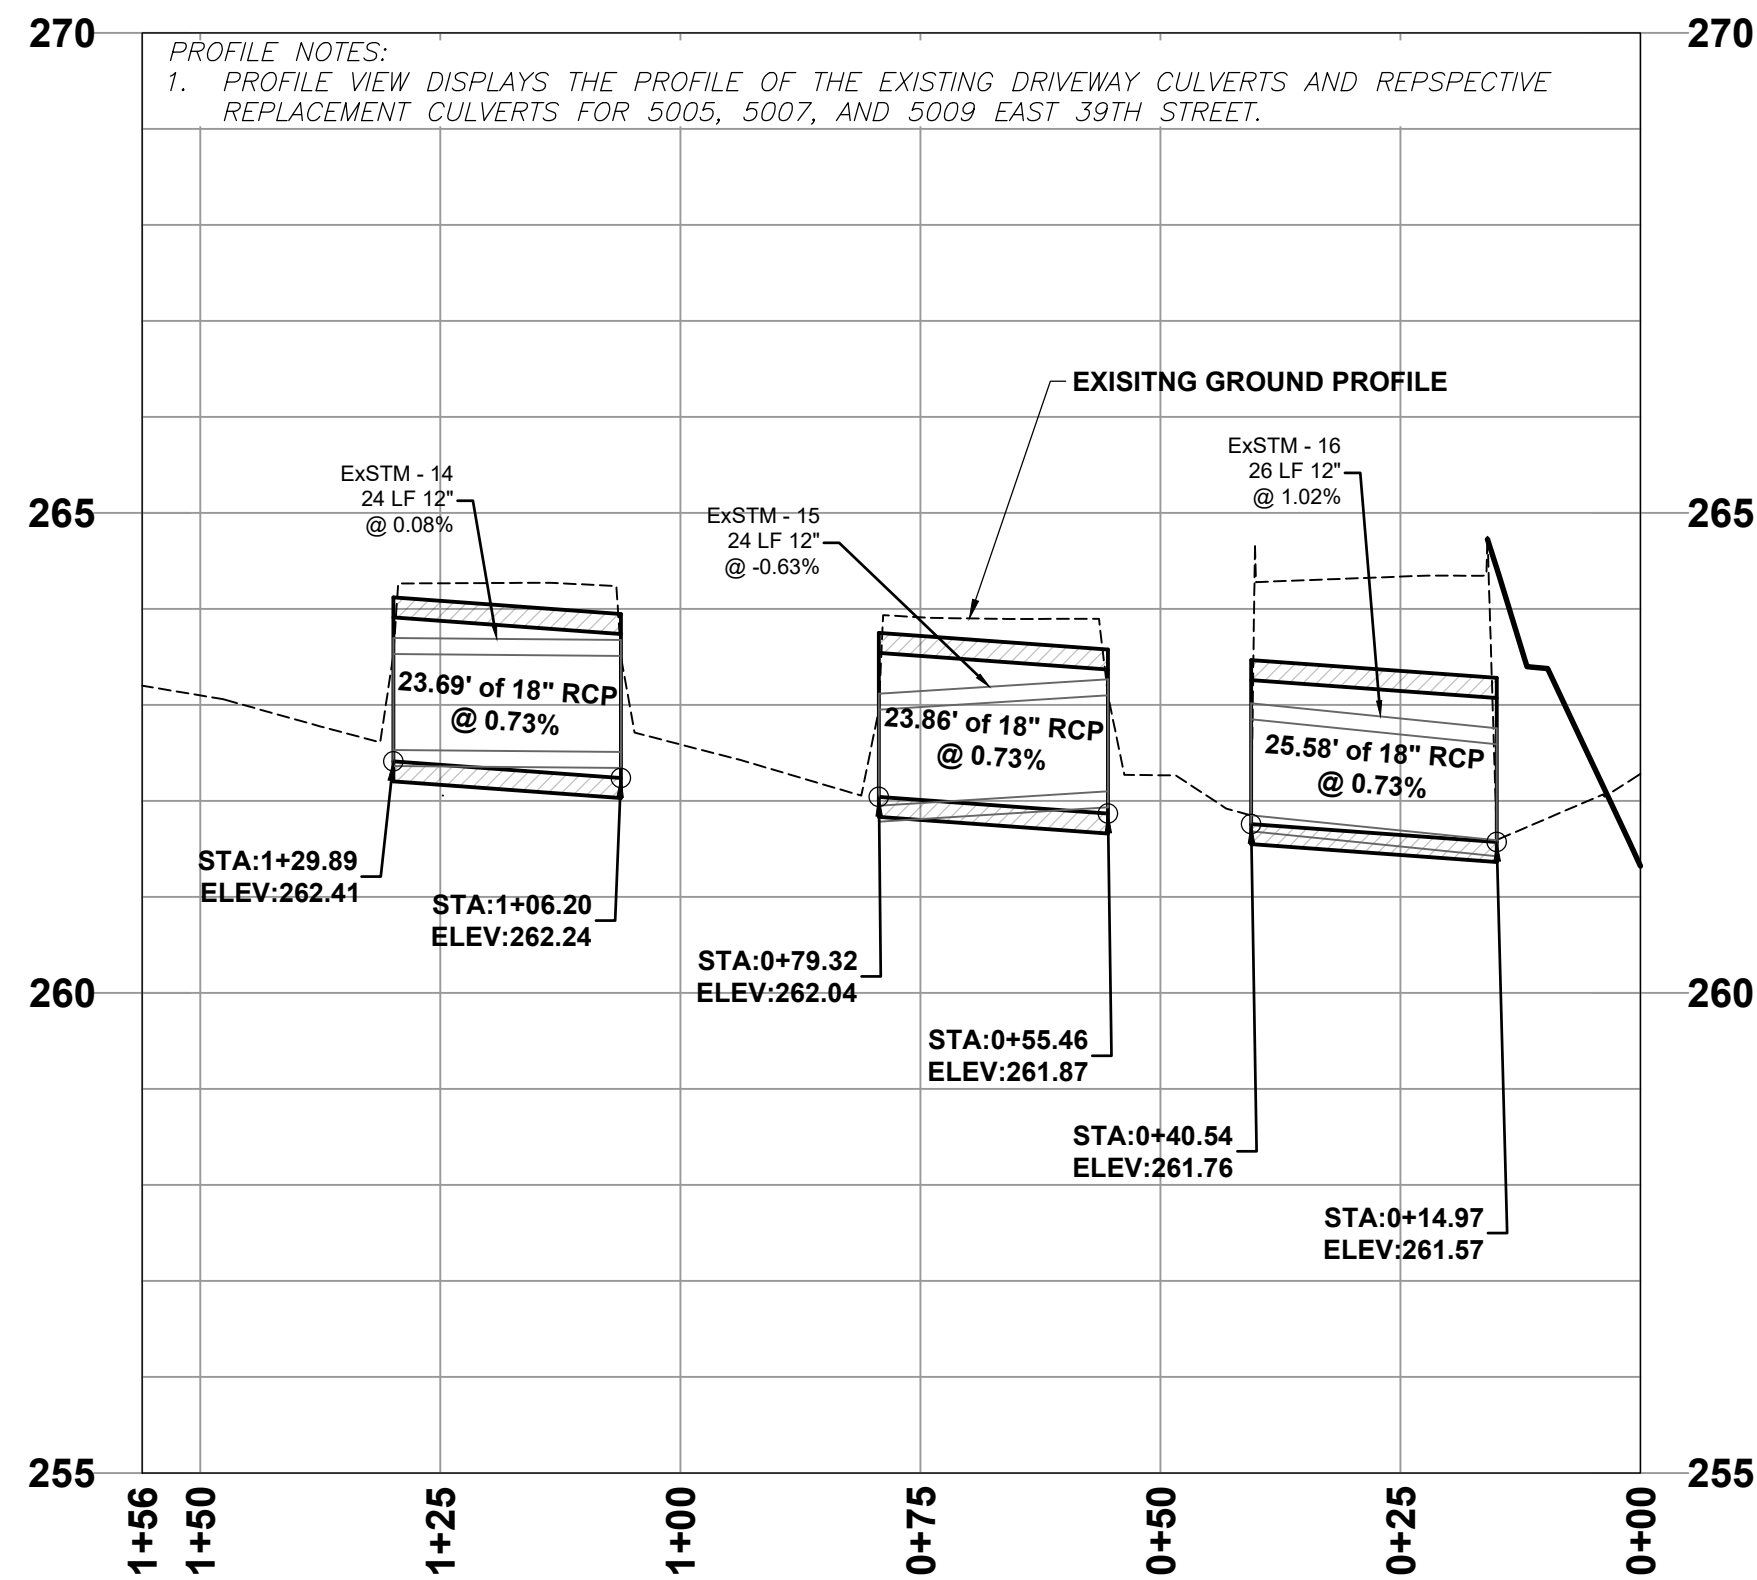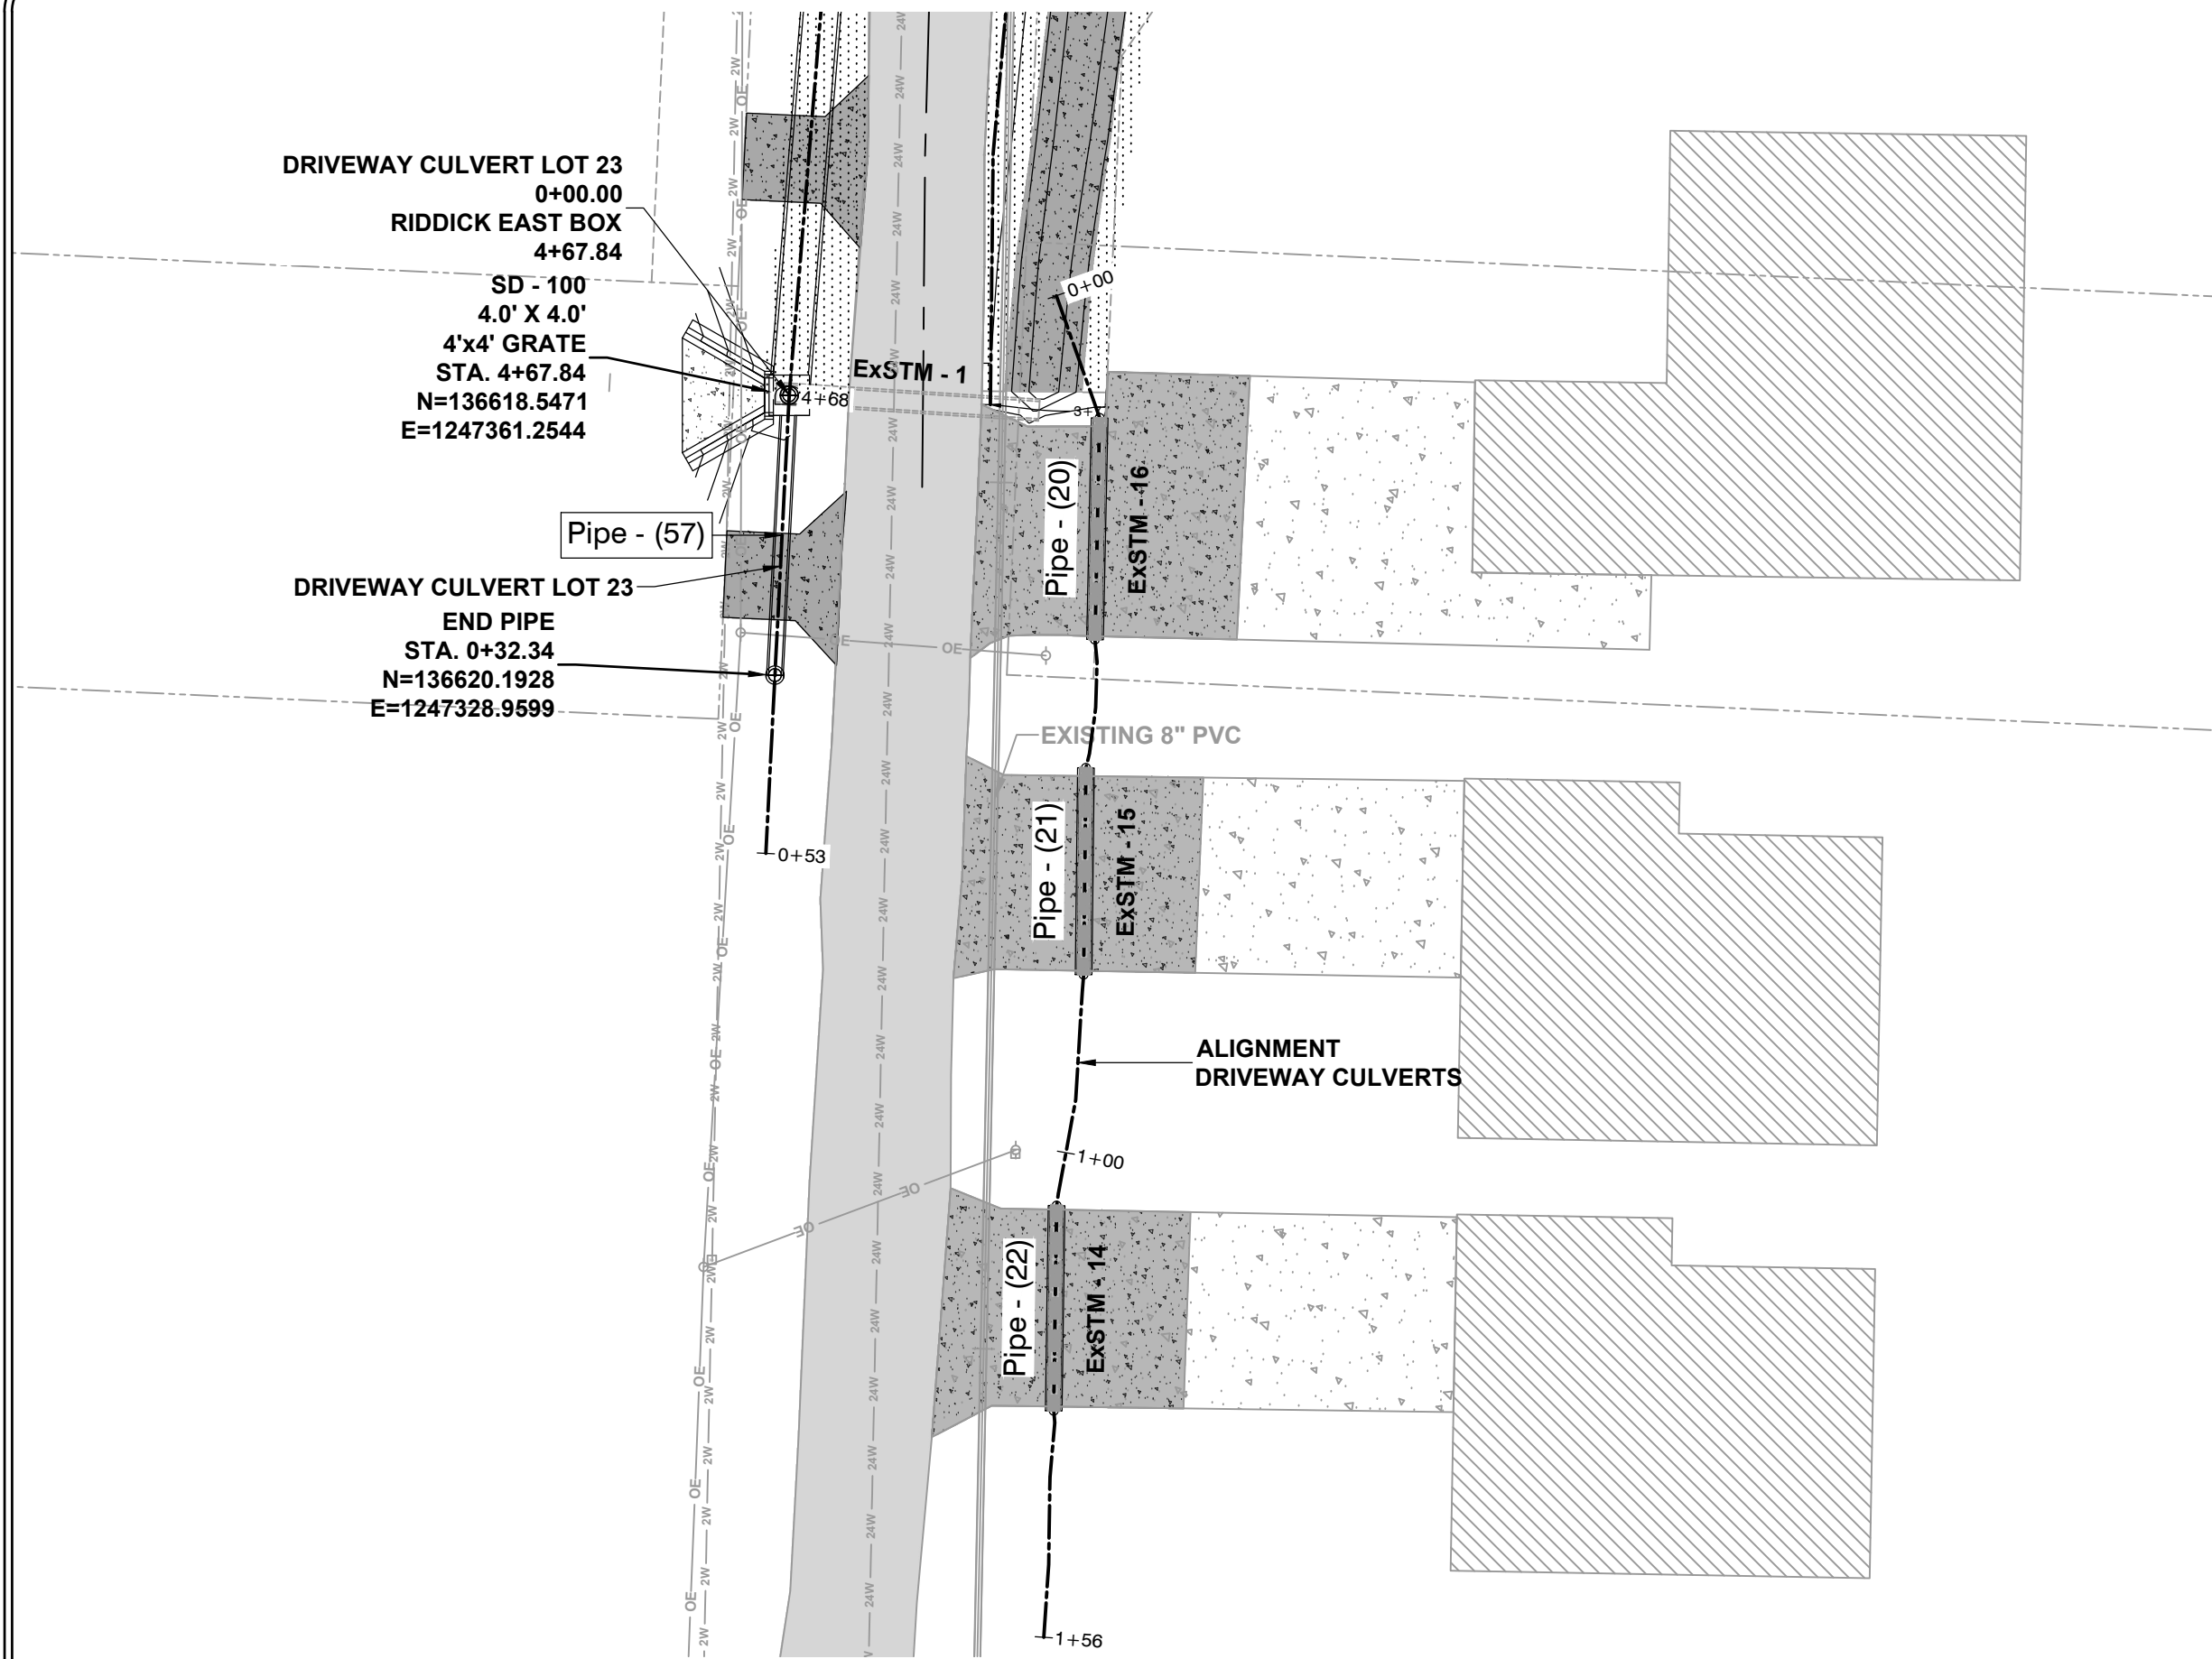

DRIVEWAY CULVERTS

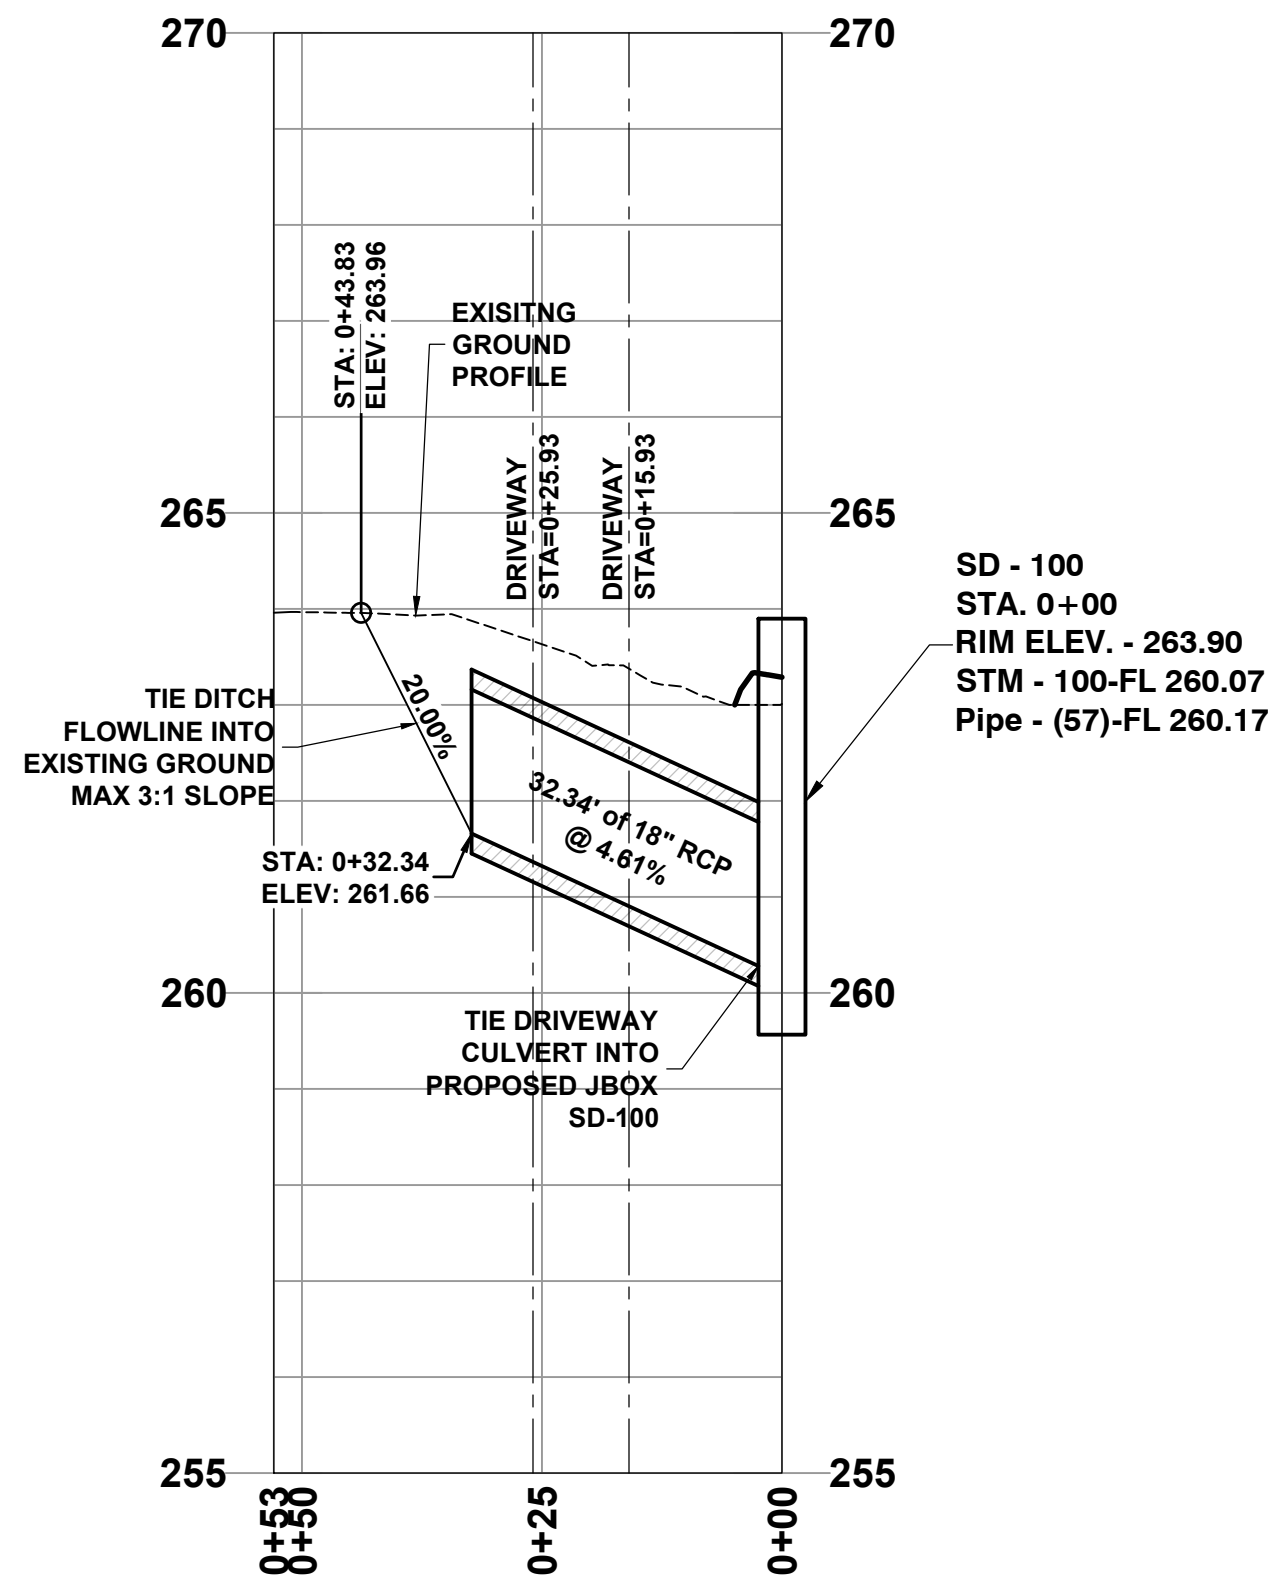

DRIVEWAY CULVERT LOT 23

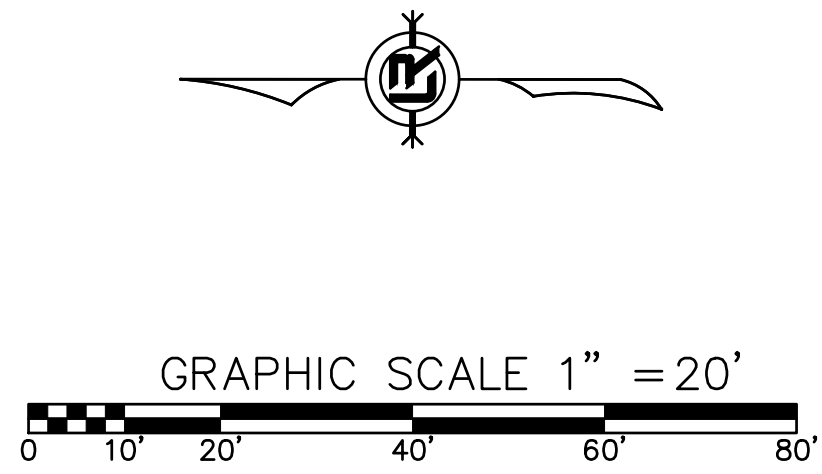


REVISIONS	DATE

CITY OF LITTLE ROCK, ARKANSAS
EAST 39TH ST. DRAINAGE IMPROVEMENTS
DRAINAGE PLAN & PROFILE


DEPARTMENT OF PUBLIC WORKS
CIVIL ENGINEERING
701 W. MARKHAM
LITTLE ROCK, ARKANSAS 72201




DRAWN BY JNS
DESIGNED JNS
CHECKED AHR
DATE 4/11/2025
SCALE H: 1" = 20' V: 1" = 2'
PROJECT NO. CLR # 01-22-DR-01
SHEET NO. C504

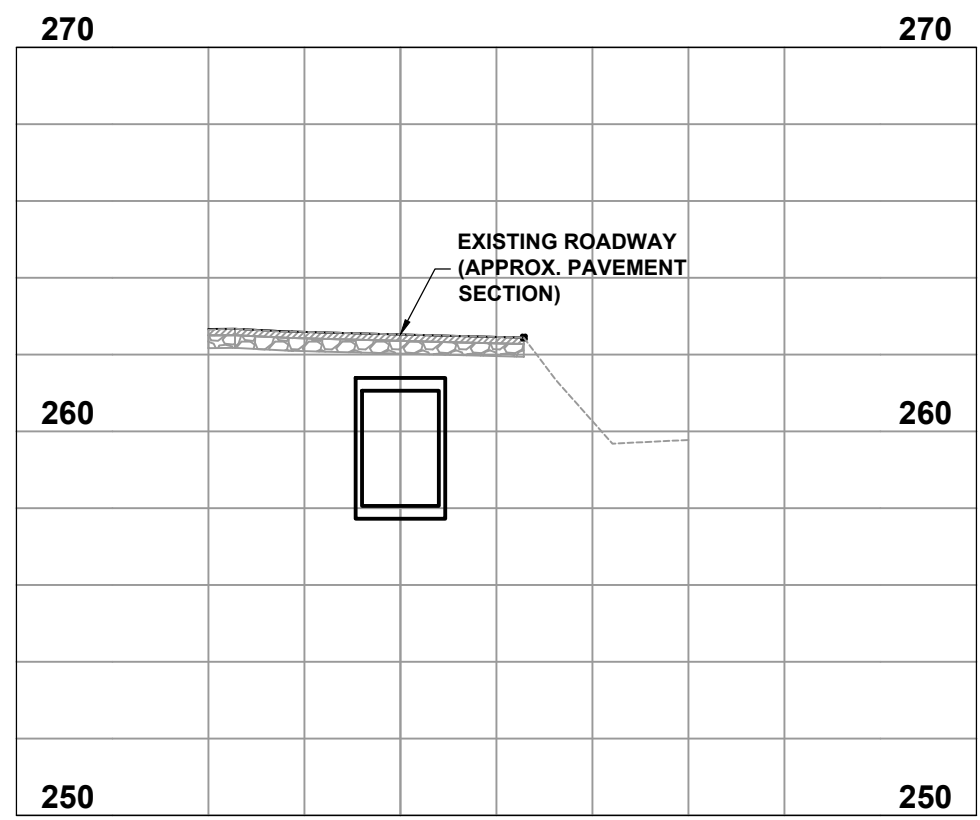


RIDDICK EAST BOX
0+25.00

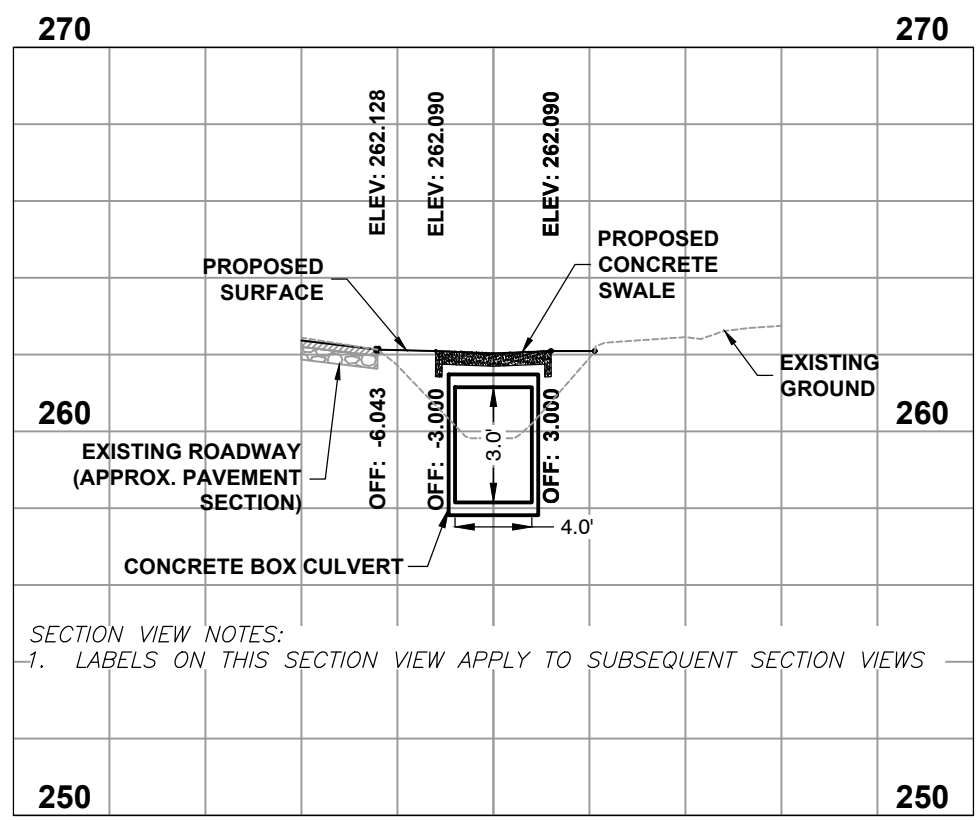


RIDDICK EAST BOX
0+50.00

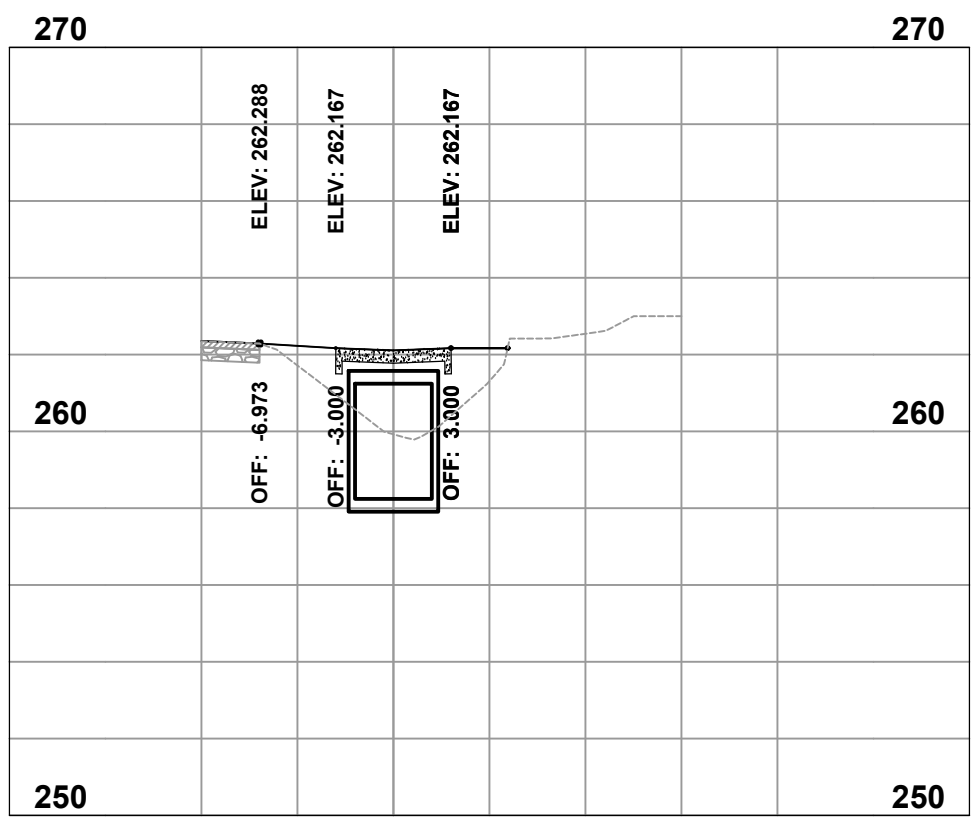


RIDDICK EAST BOX
0+75.00

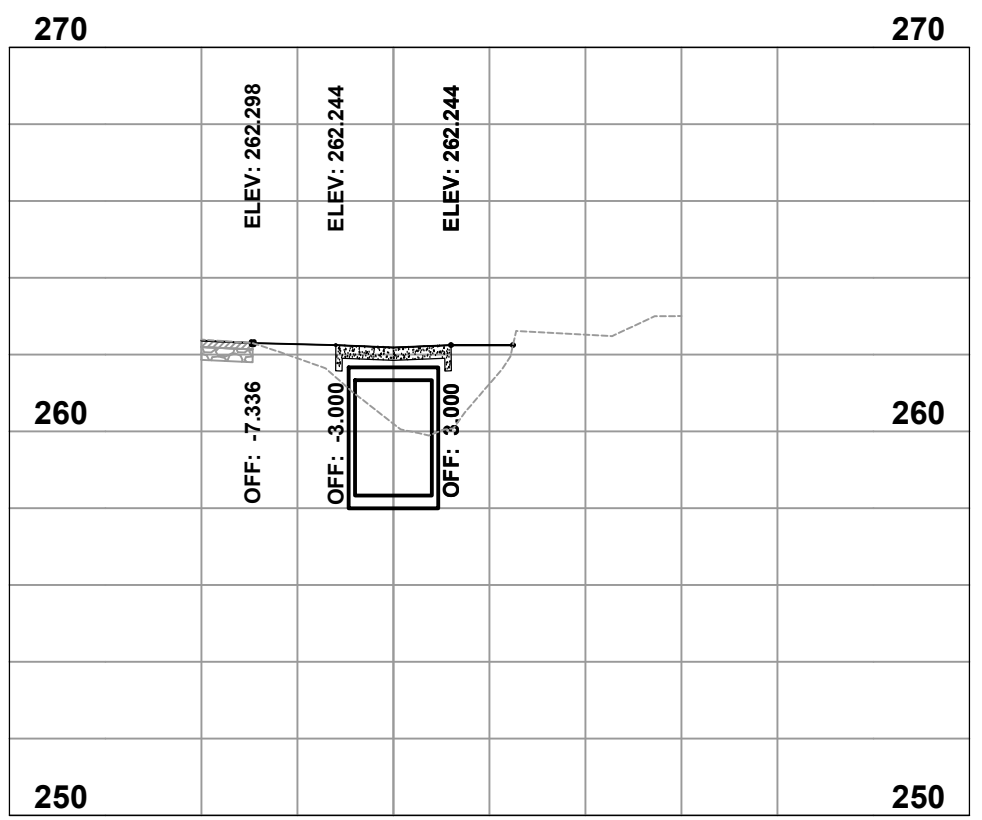


RIDDICK EAST BOX
1+00.00

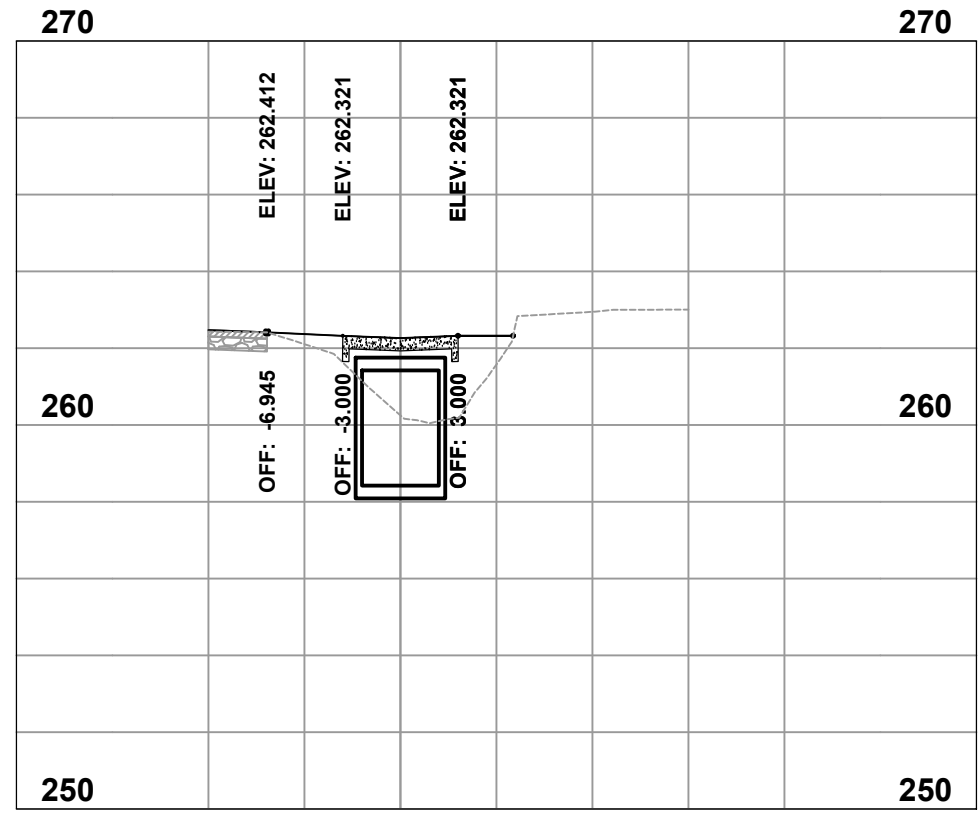


RIDDICK EAST BOX
1+25.00

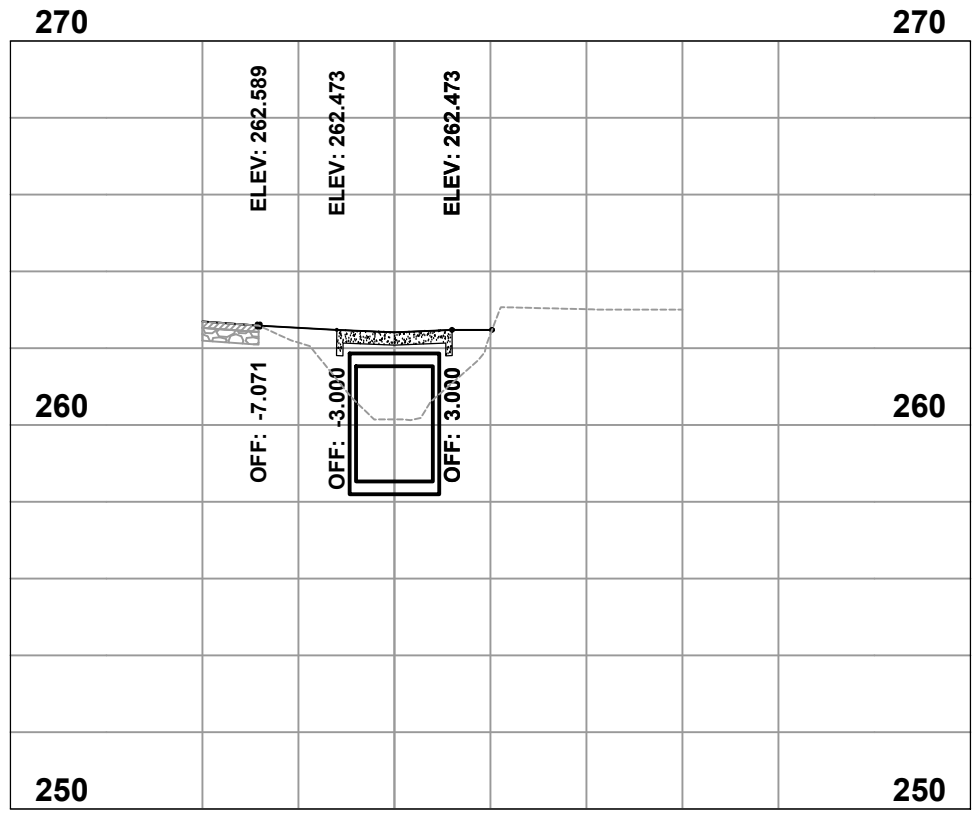


RIDDICK EAST BOX
1+50.00

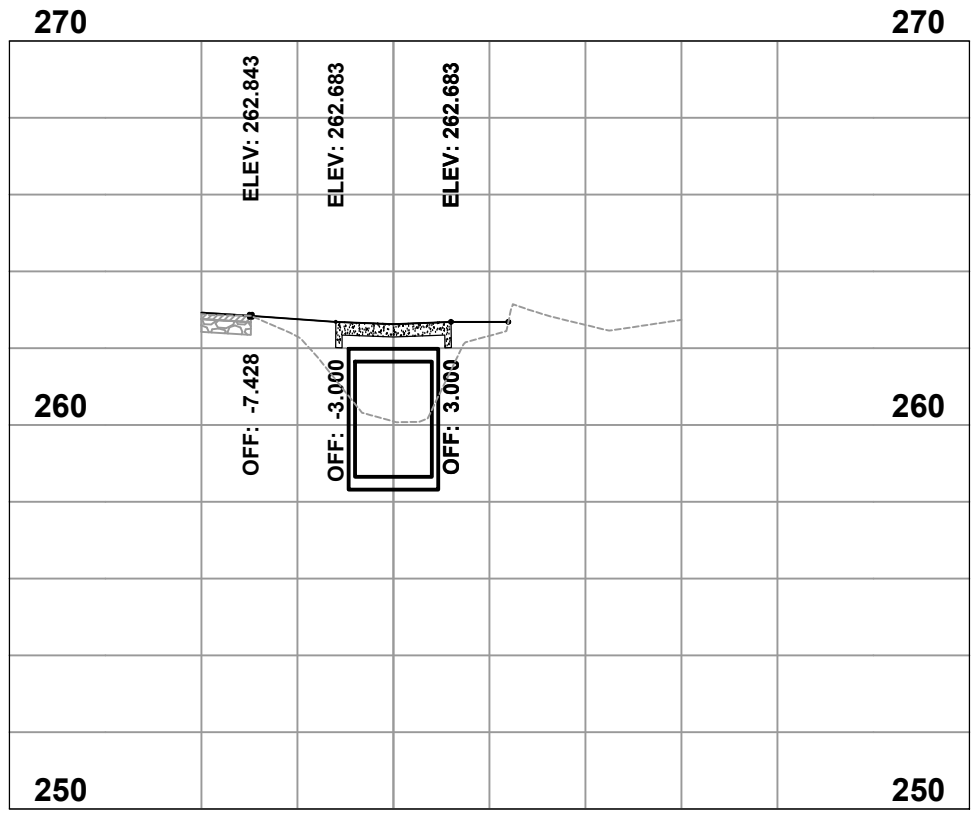

RIDDICK EAST BOX
1+75.00

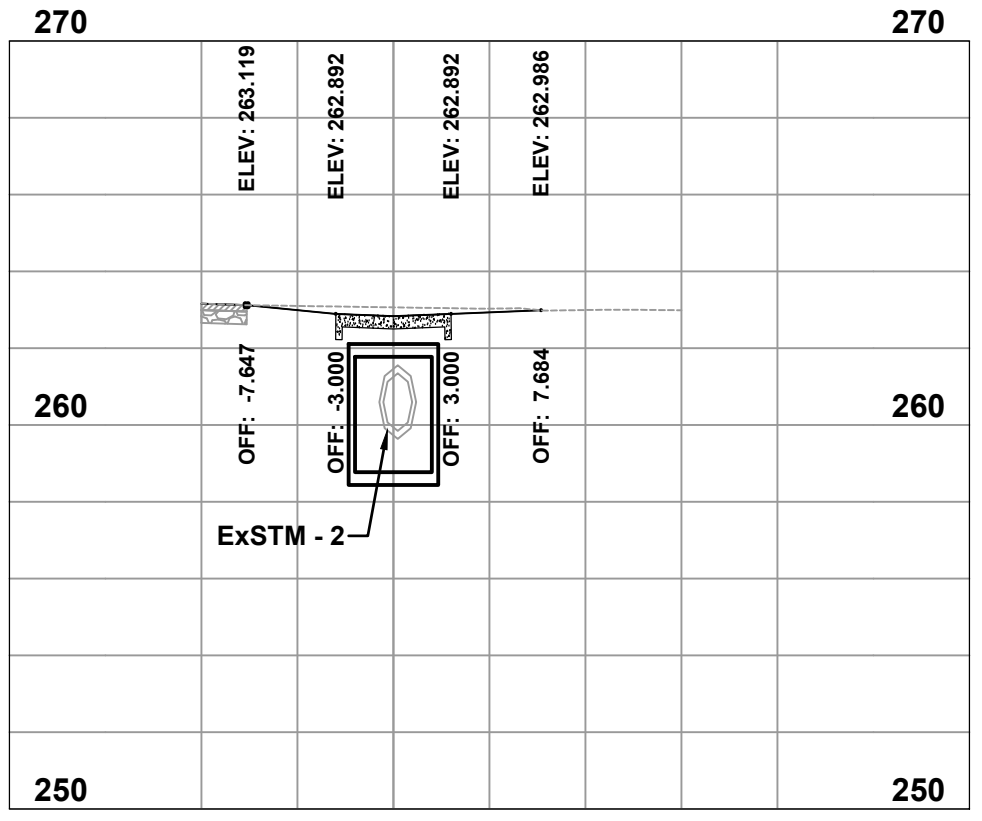

RIDDICK EAST BOX
2+00.00

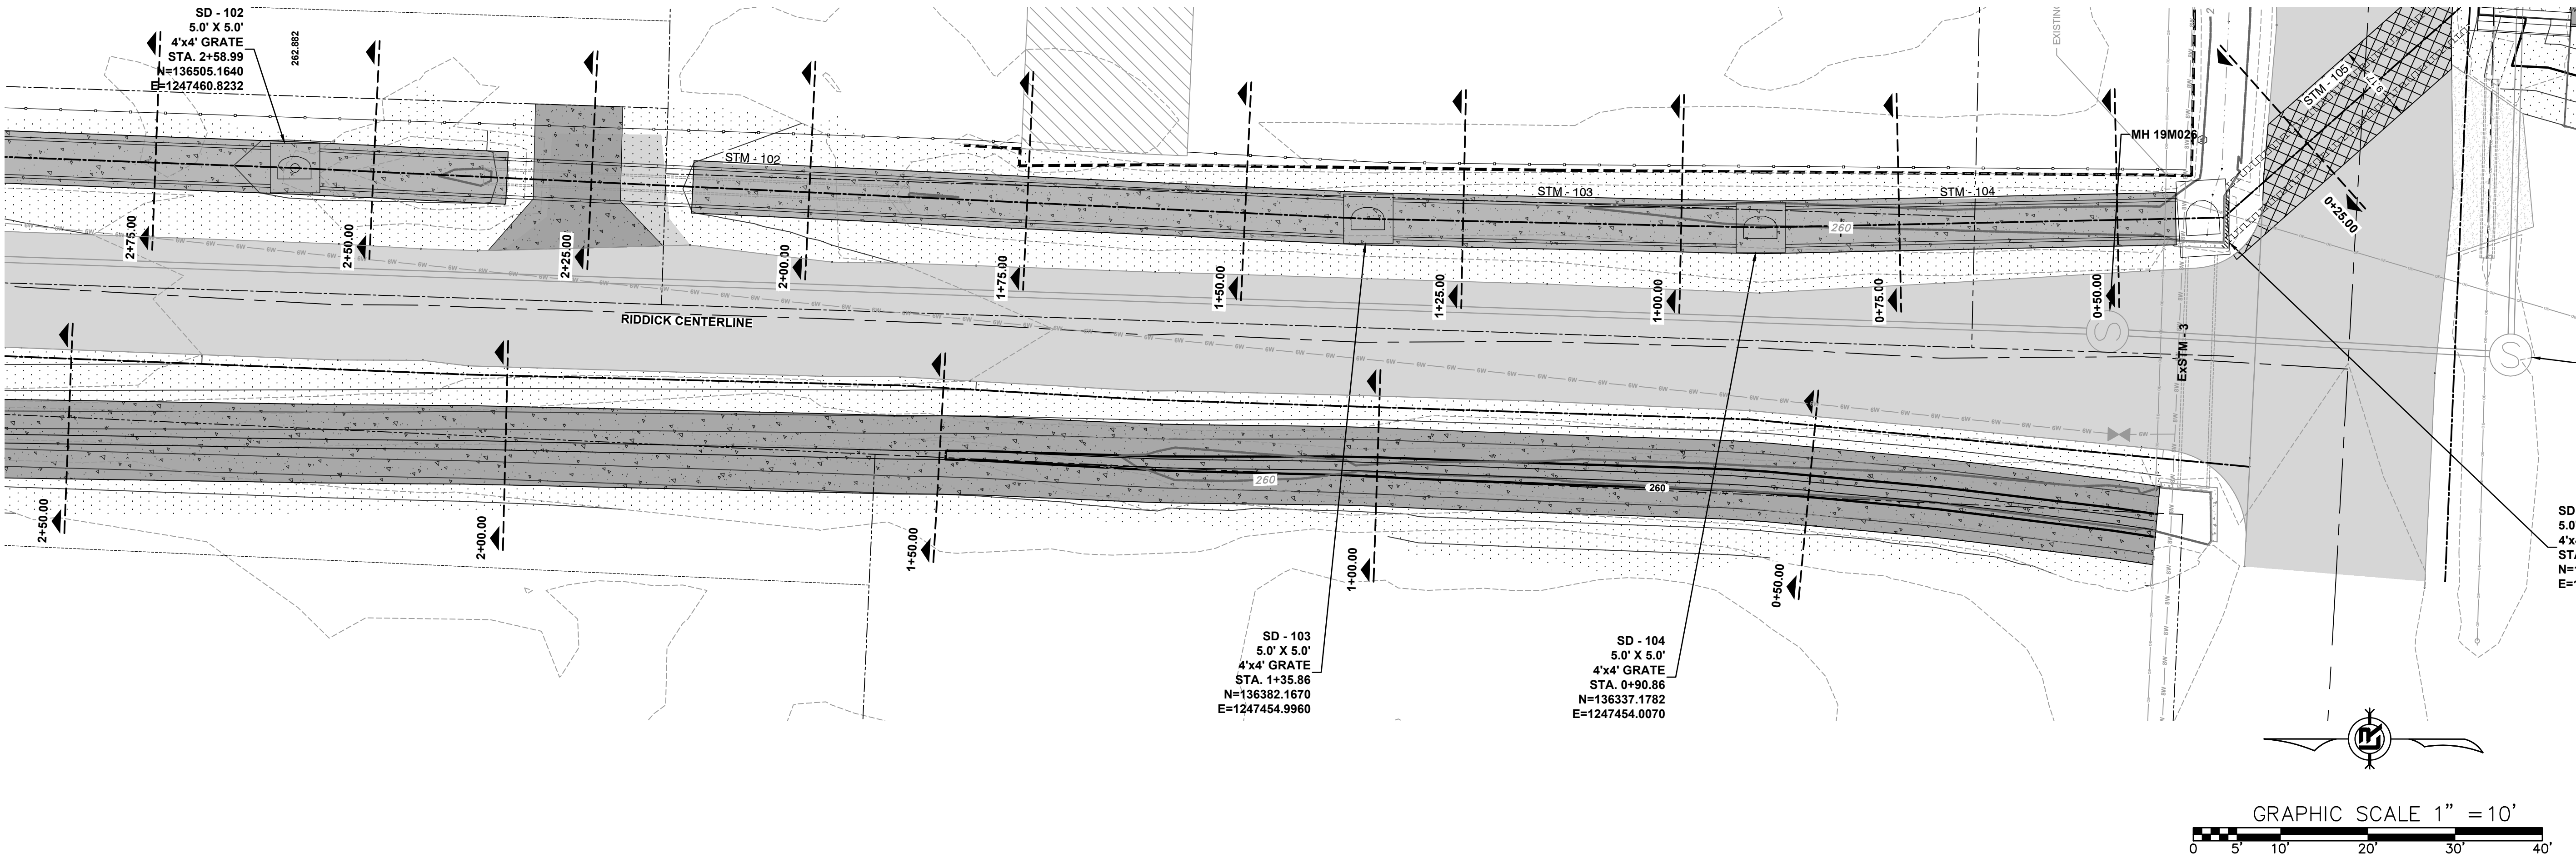

REVISIONS	DATE










CITY OF LITTLE ROCK, ARKANSAS
EAST 39TH ST. DRAINAGE IMPROVEMENTS

CROSS SECTIONS

DEPARTMENT OF PUBLIC WORKS
CIVIL ENGINEERING
701 W. MARKHAM
LITTLE ROCK, ARKANSAS 72201



DRAWN BY JNS
DESIGNED JNS
CHECKED AHR
DATE 4/11/2025
SCALE H: 1" = 10' V: 1" = 5'
PROJECT NO. CLR # 01-22-DR-01
SHEET NO. C601

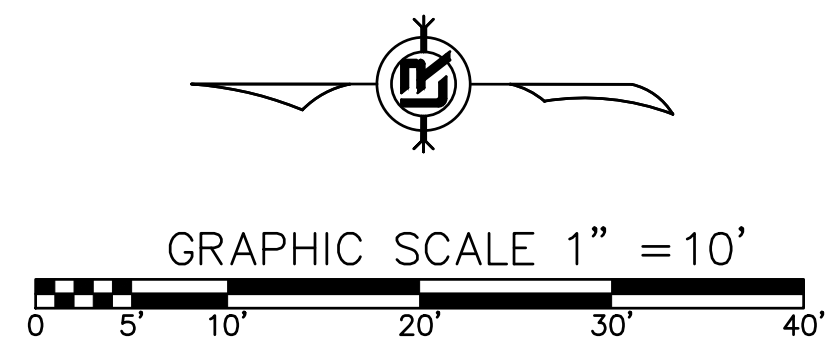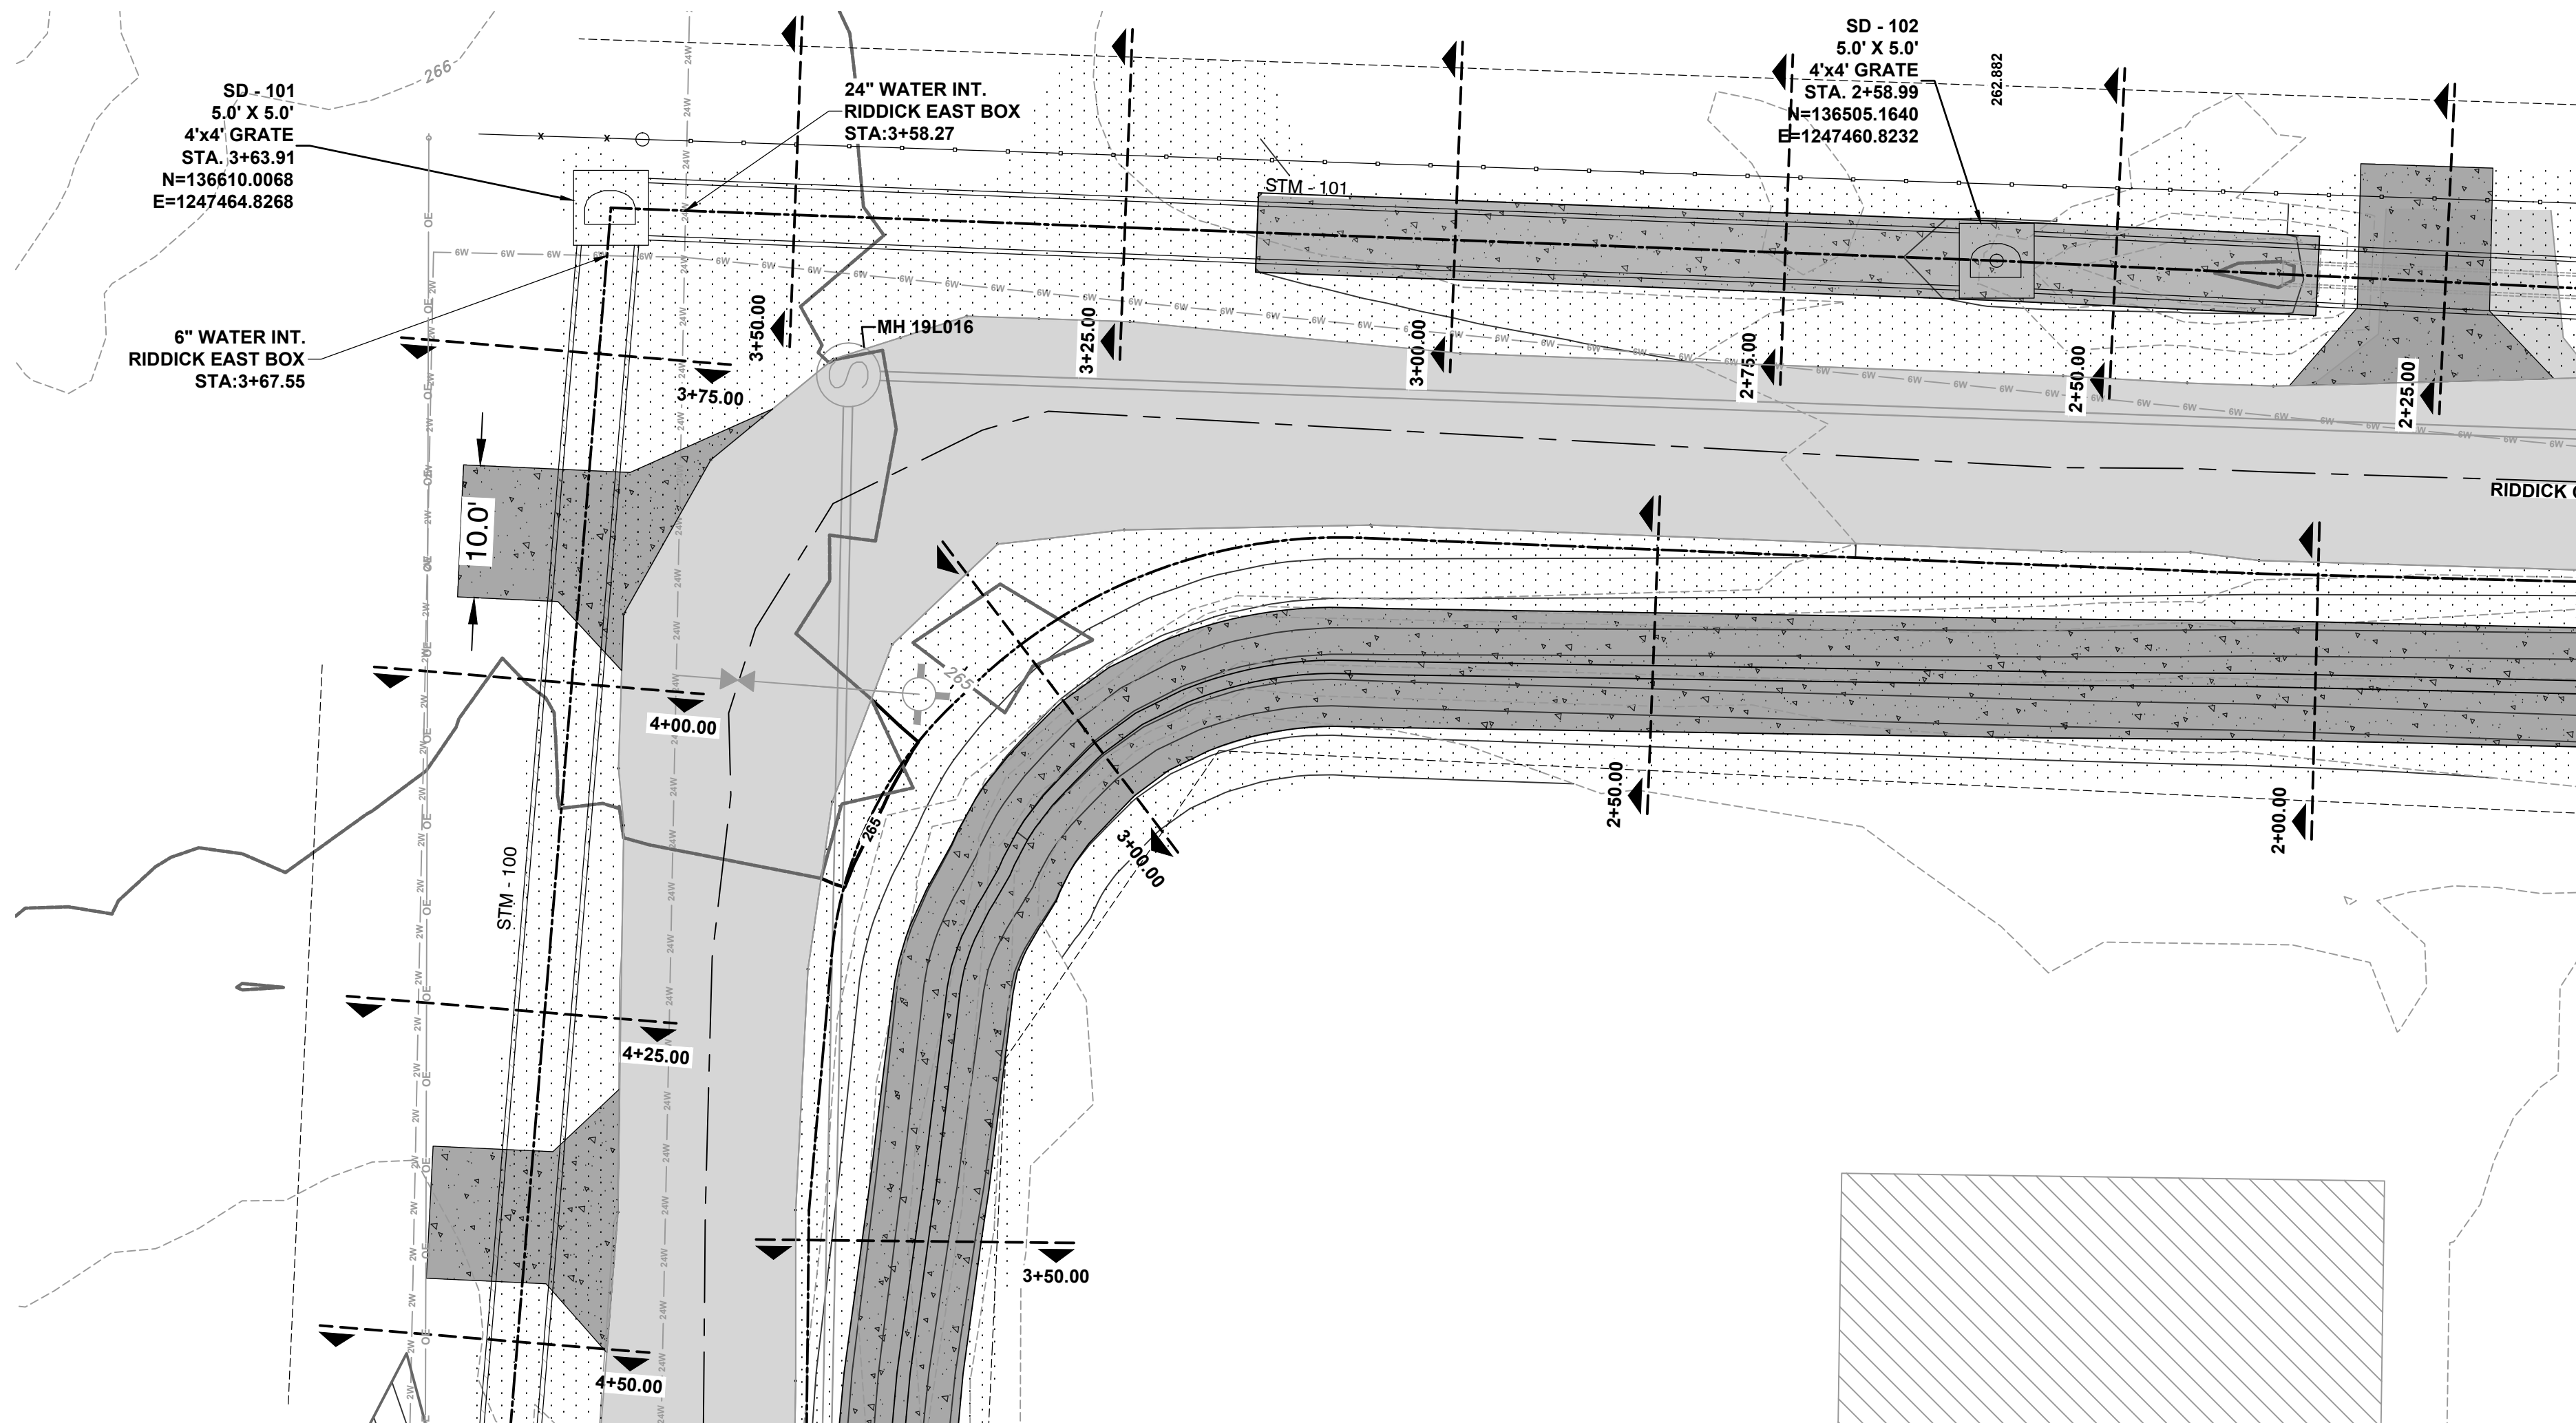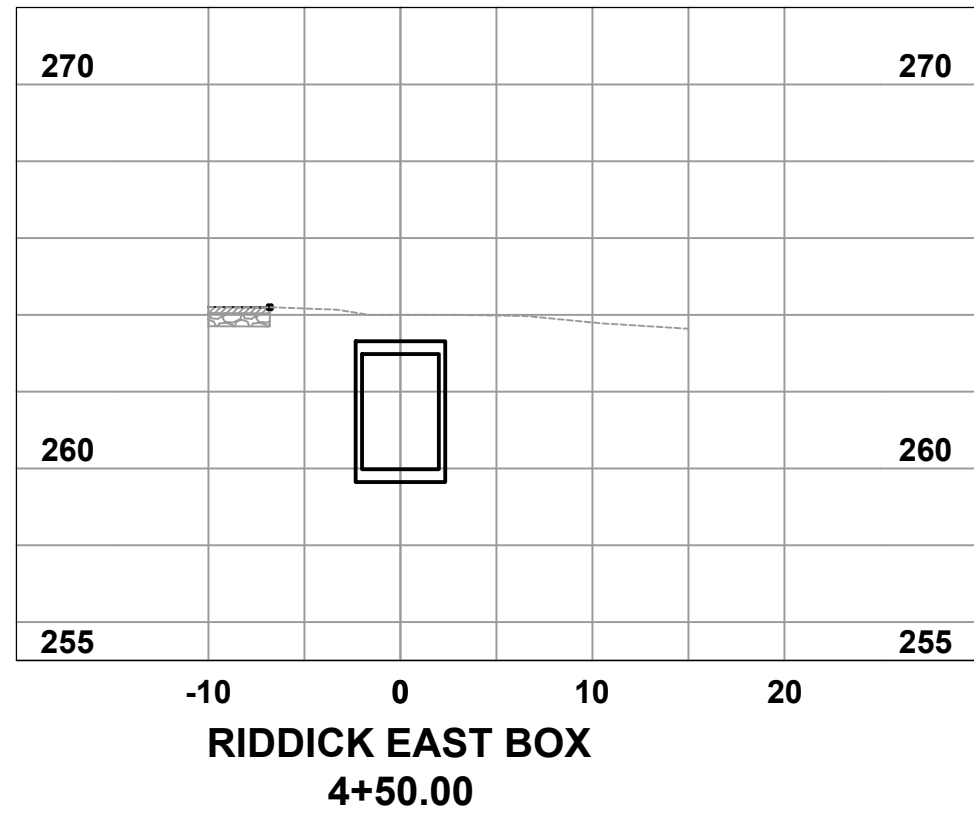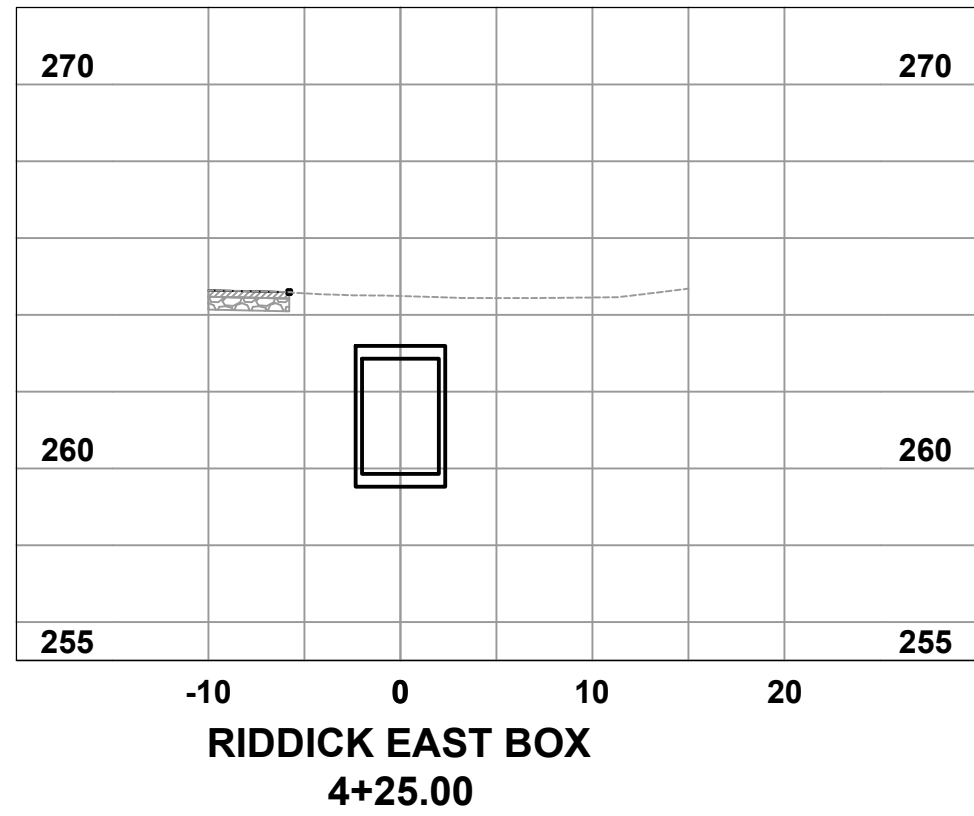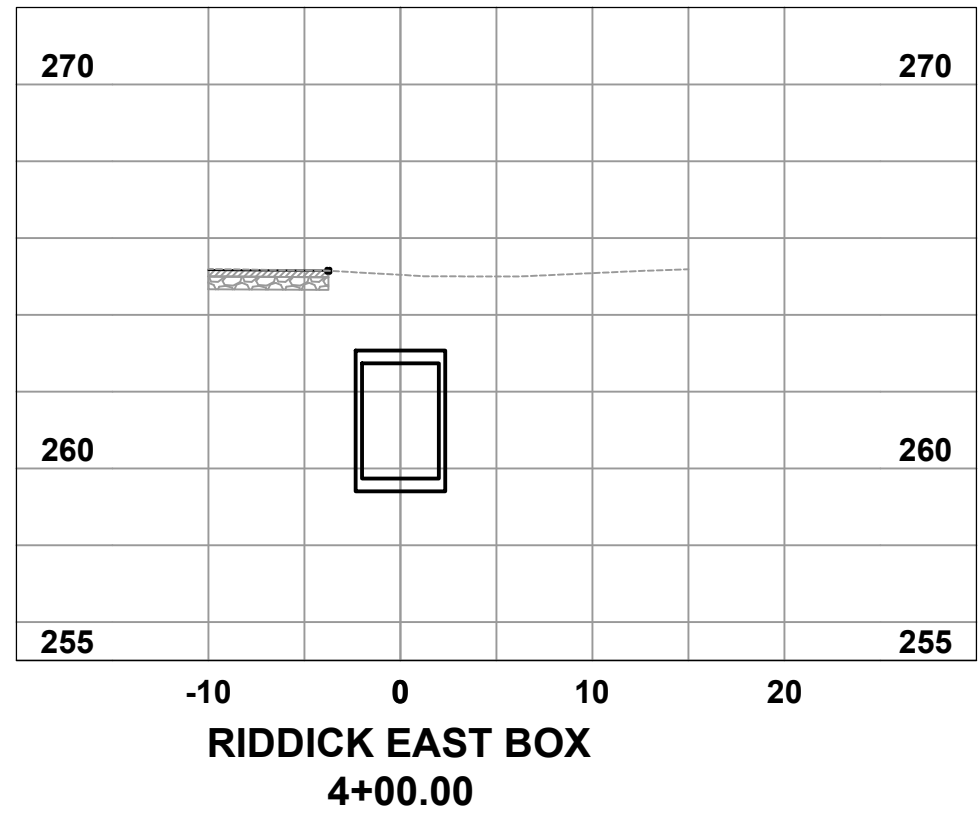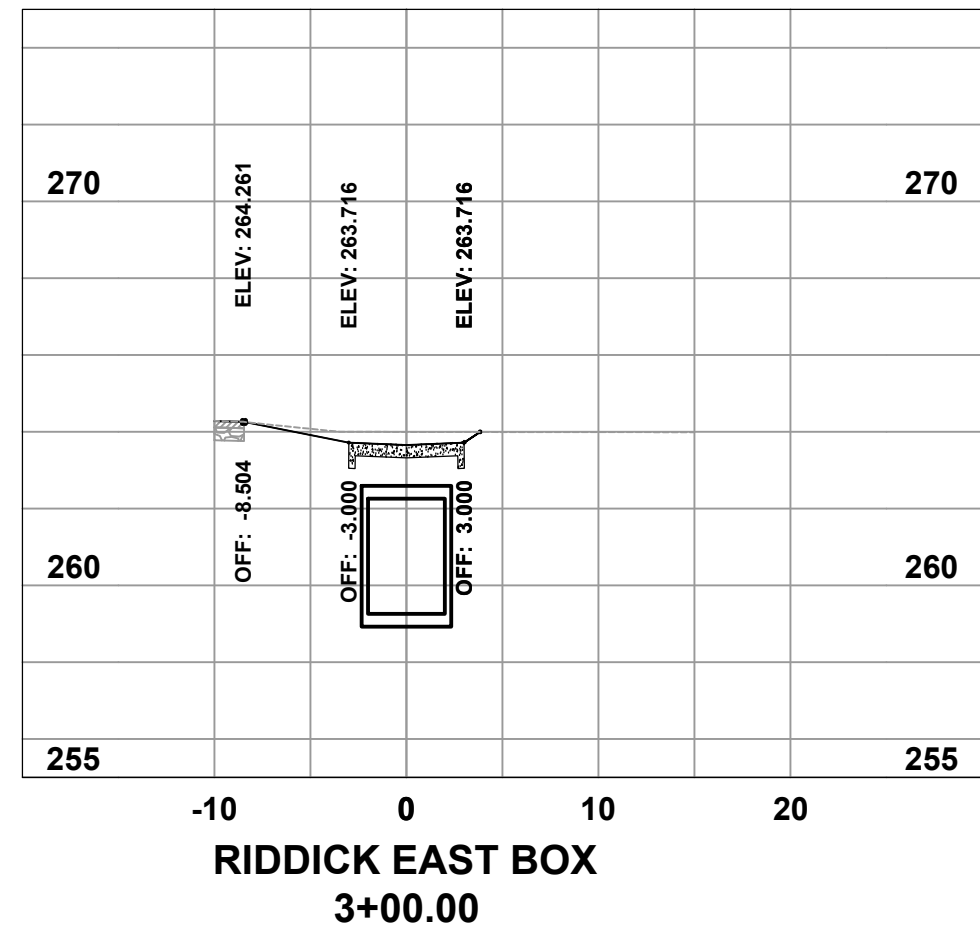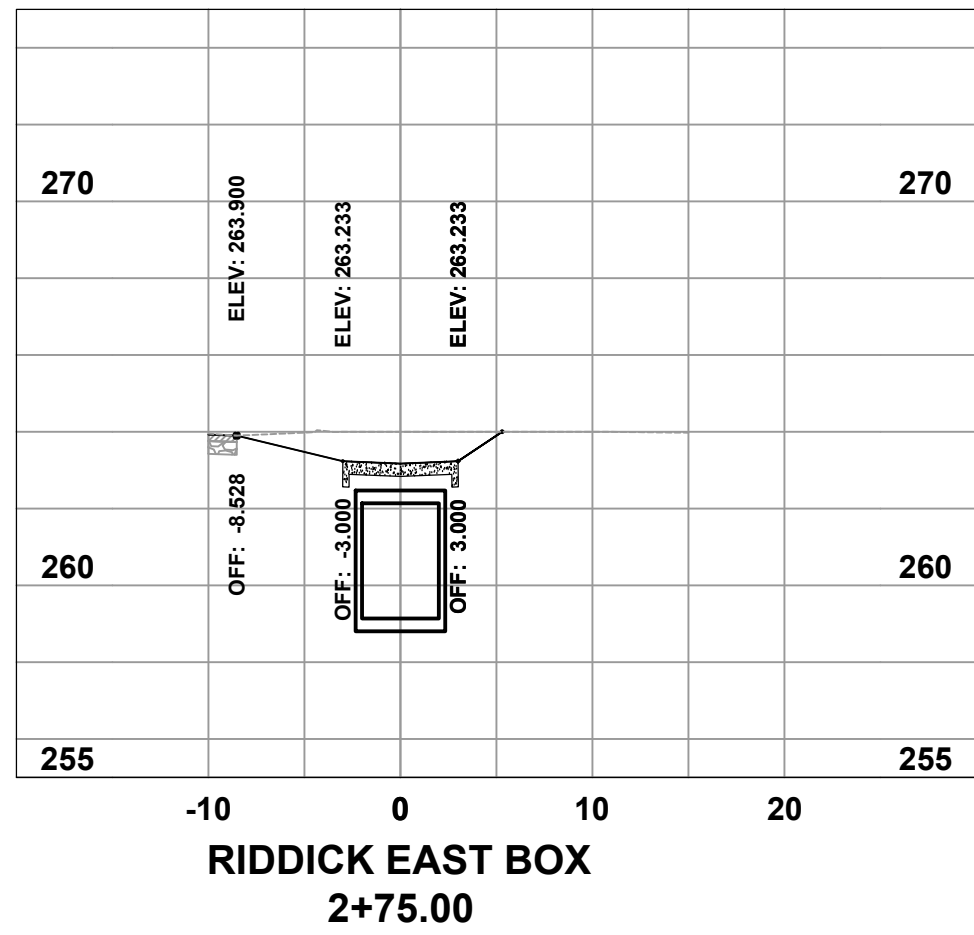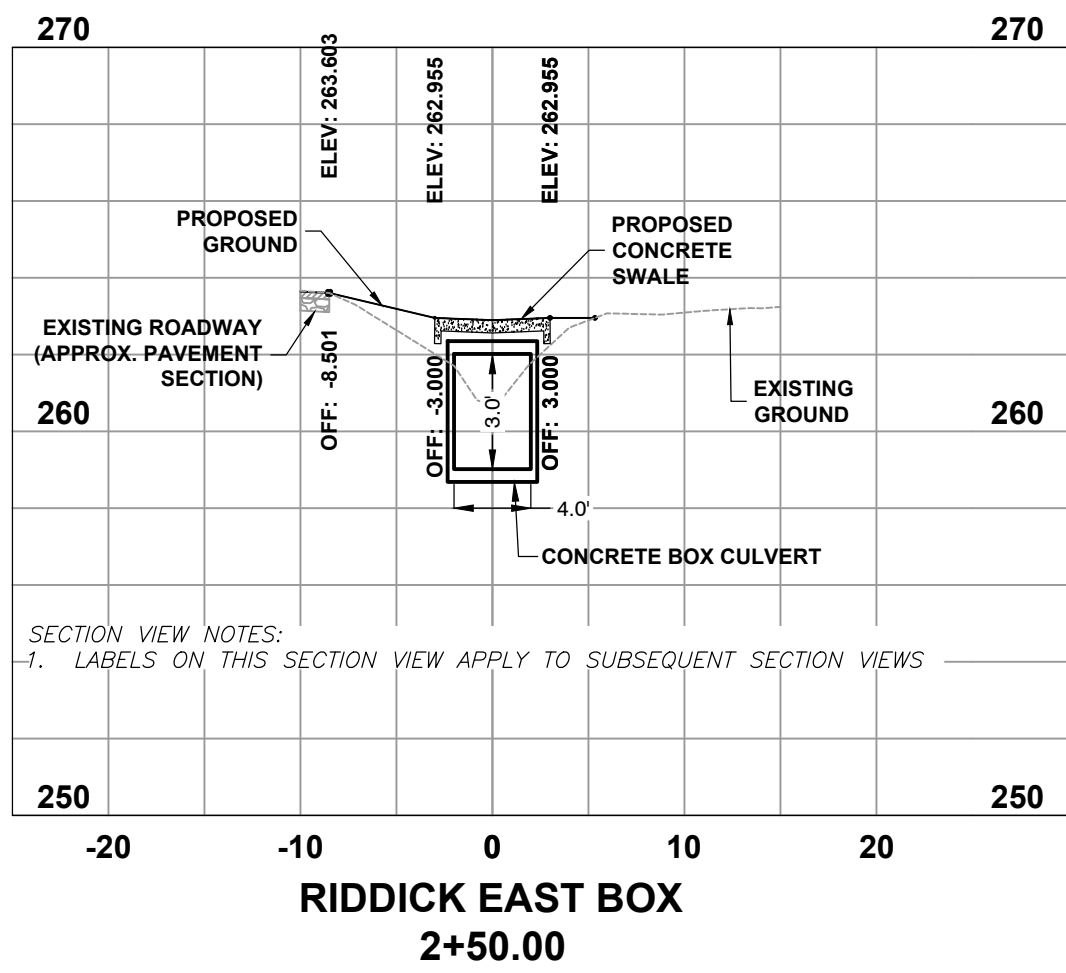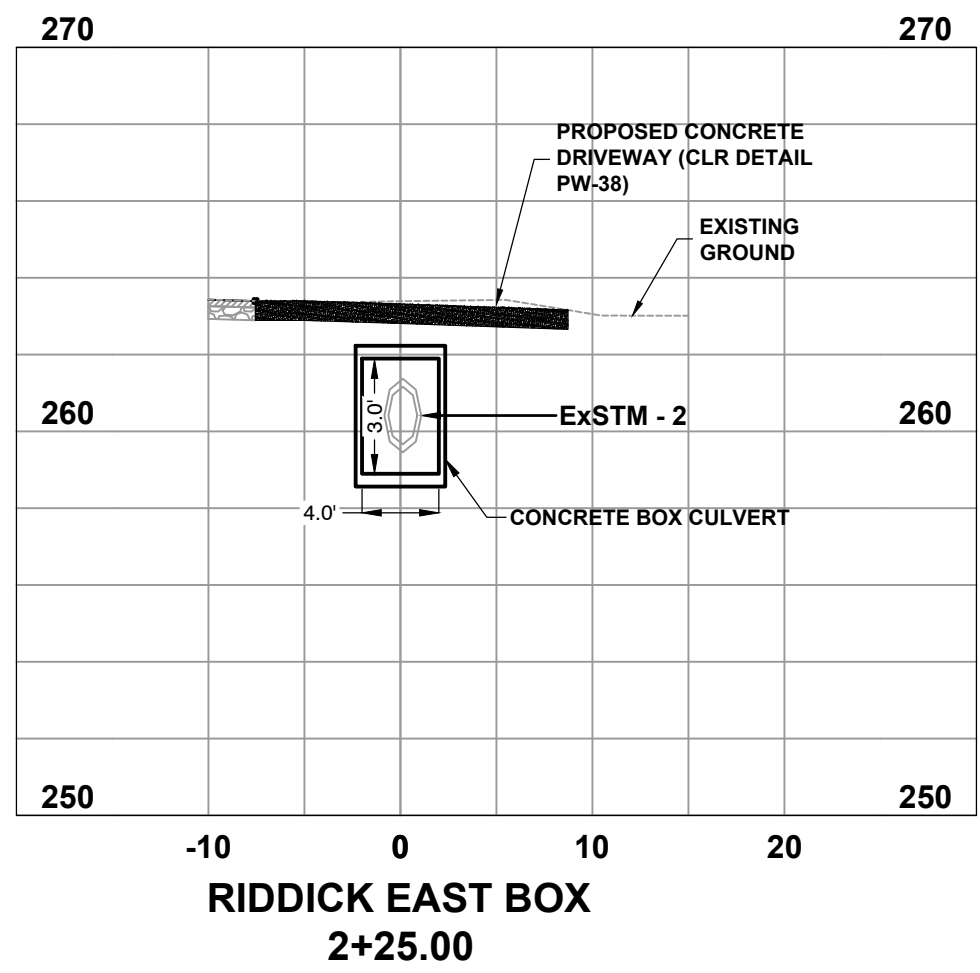


REVISIONS	DATE


CITY OF LITTLE ROCK, ARKANSAS
EAST 39TH ST. DRAINAGE IMPROVEMENTS

CROSS SECTIONS


DEPARTMENT OF PUBLIC WORKS
CIVIL ENGINEERING
701 W. MARKHAM
LITTLE ROCK, ARKANSAS 72201

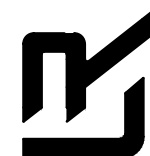


DRAWN BY JNS
DESIGNED JNS
CHECKED AHR
DATE 4/11/2025
SCALE H: 1" = 10' V: 1" = 5'
PROJECT NO. CLR # 01-22-DR-01
SHEET NO. C602

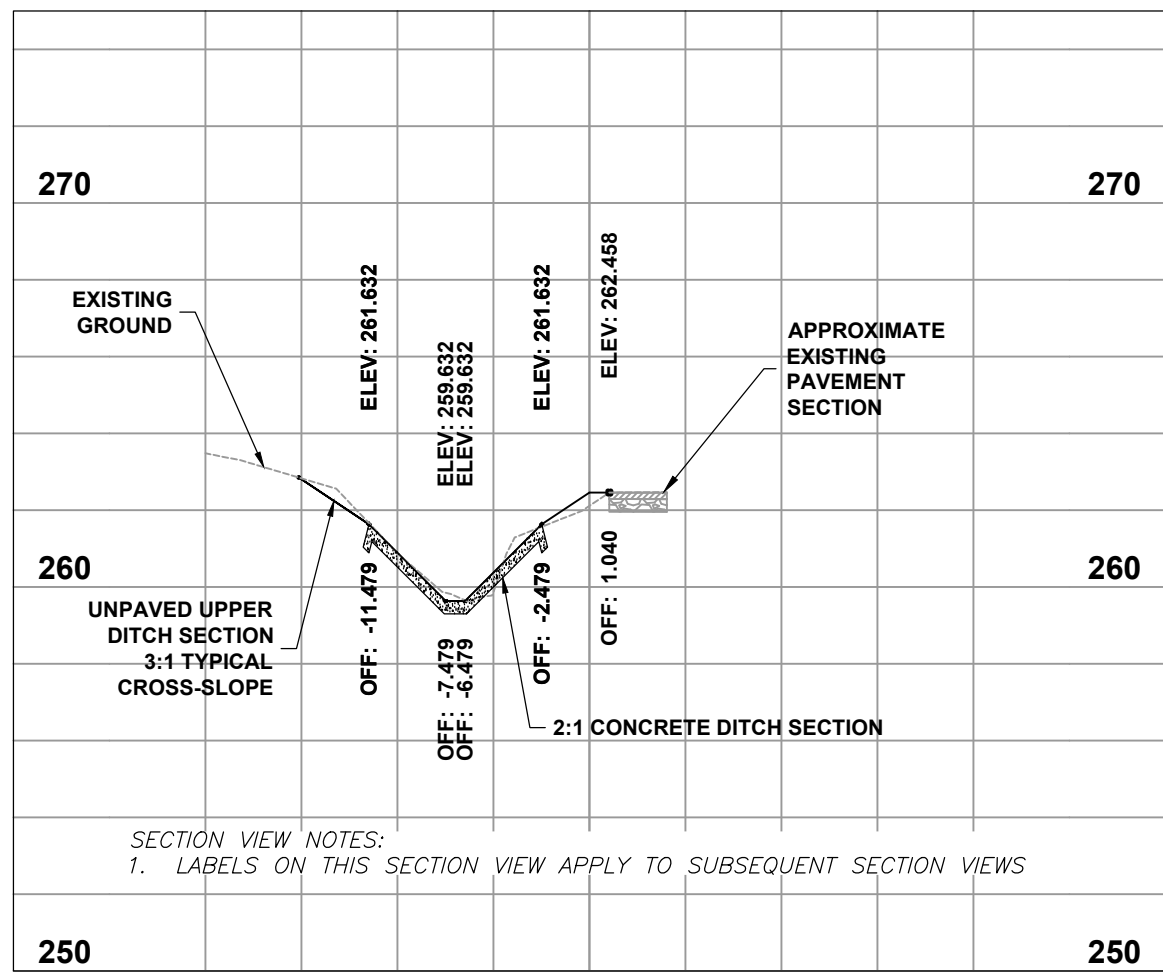


RIDDICK WEST EOP OFF
0+50.00

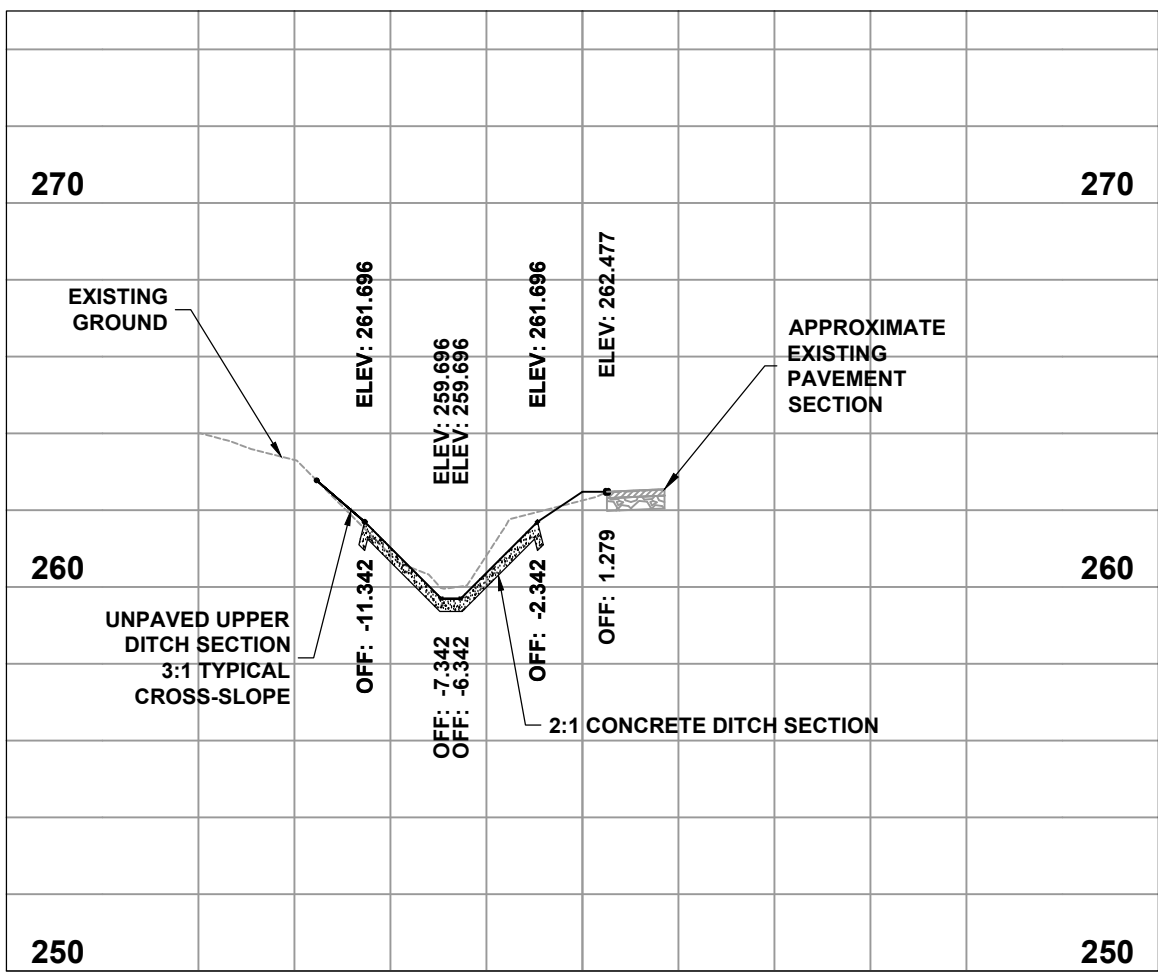


RIDDICK WEST EOP OFF
1+00.00

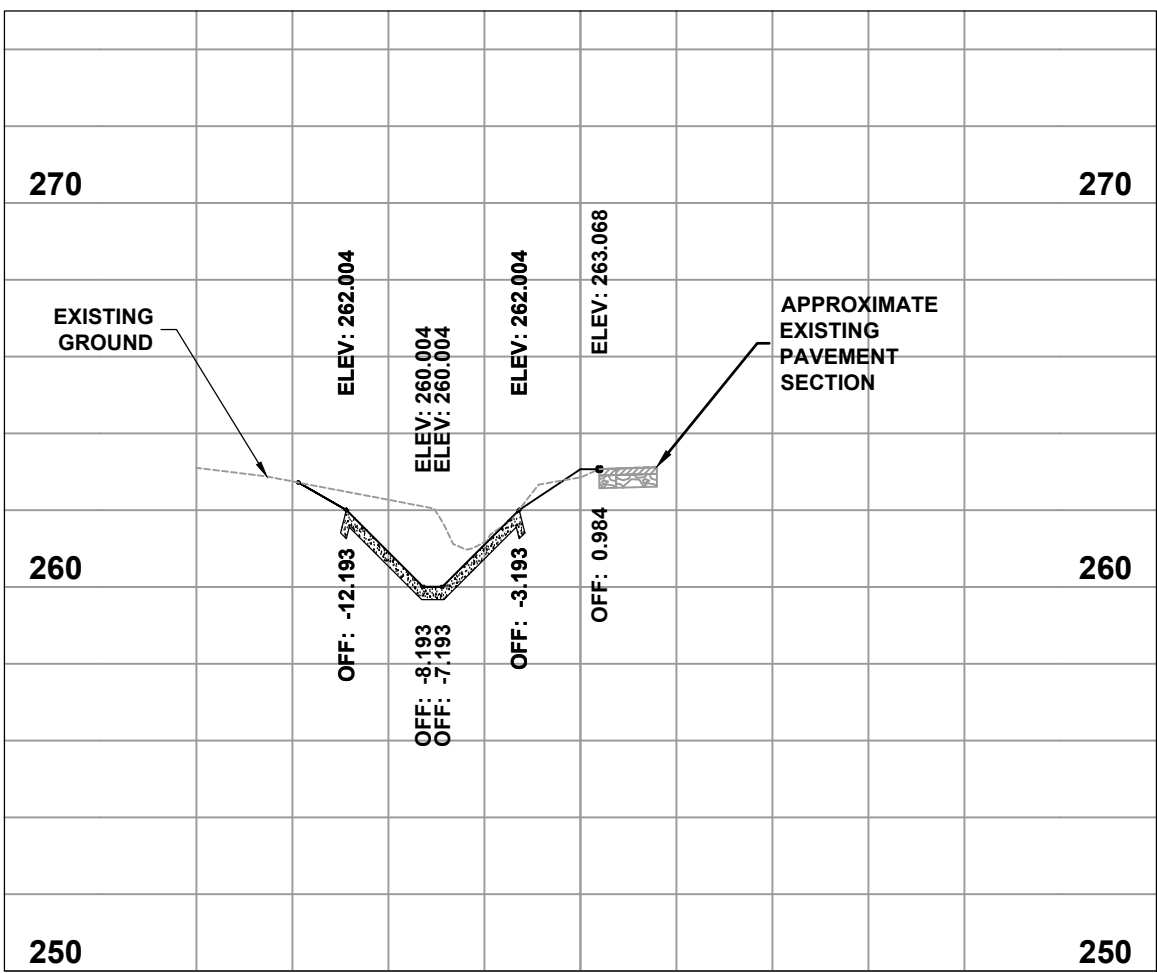



RIDDICK WEST EOP OFF
1+50.00

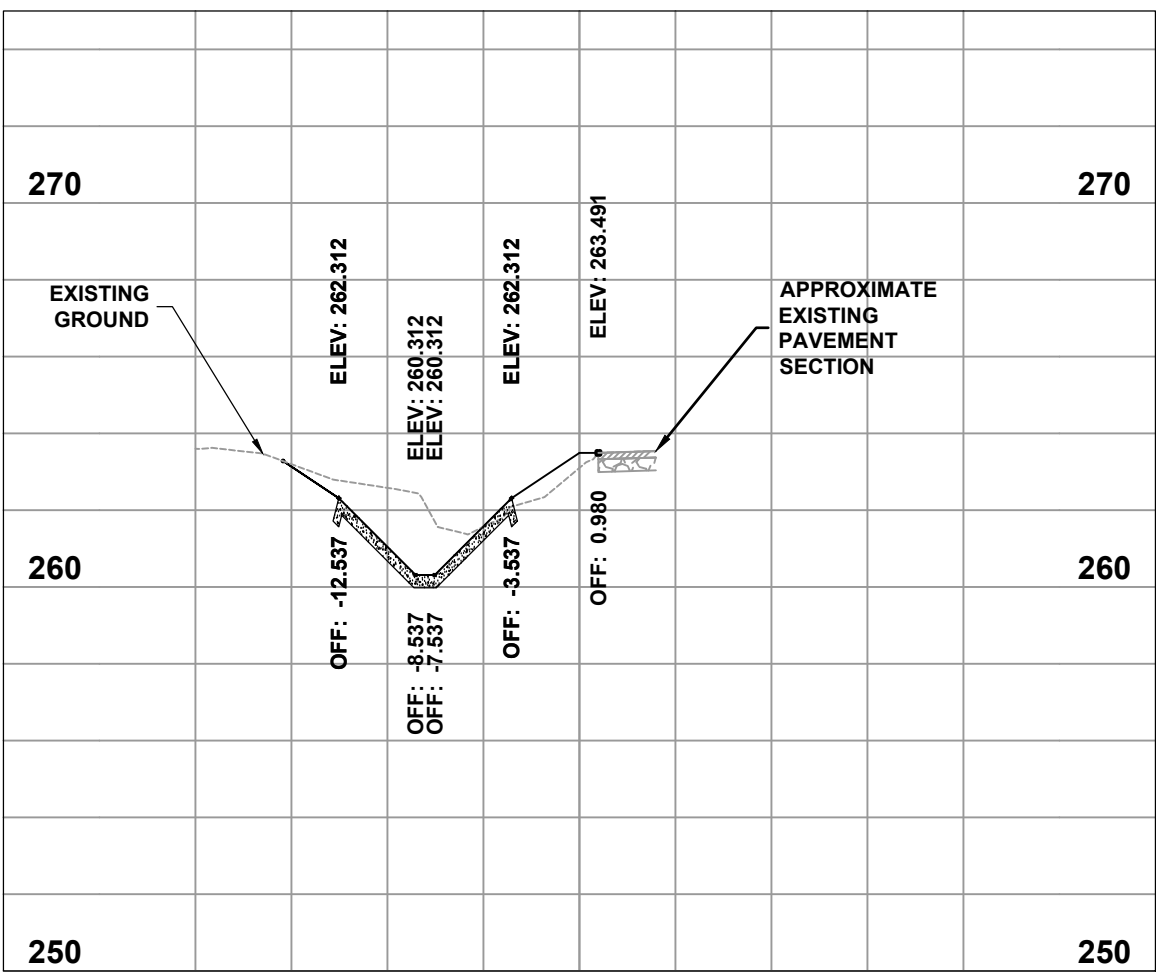

RIDDICK WEST EOP OFF
2+00.00

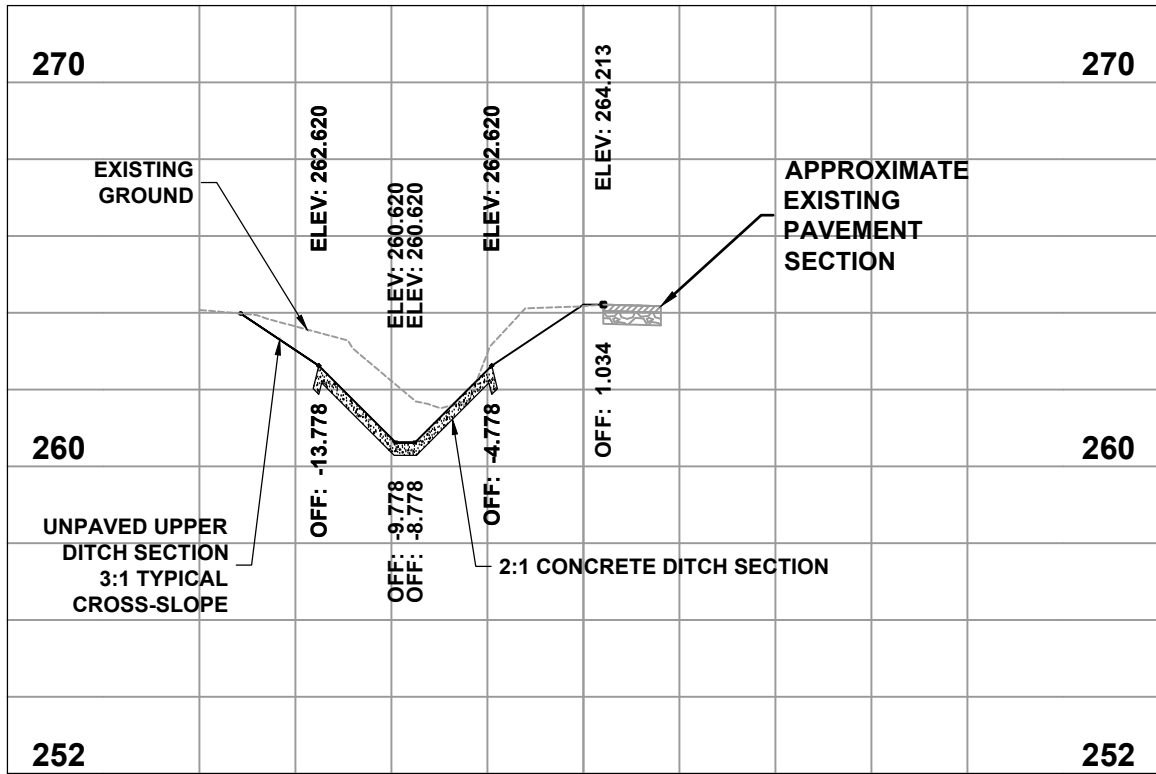

RIDDICK WEST EOP OFF
2+50.00

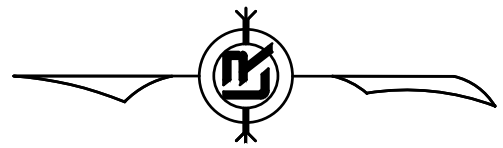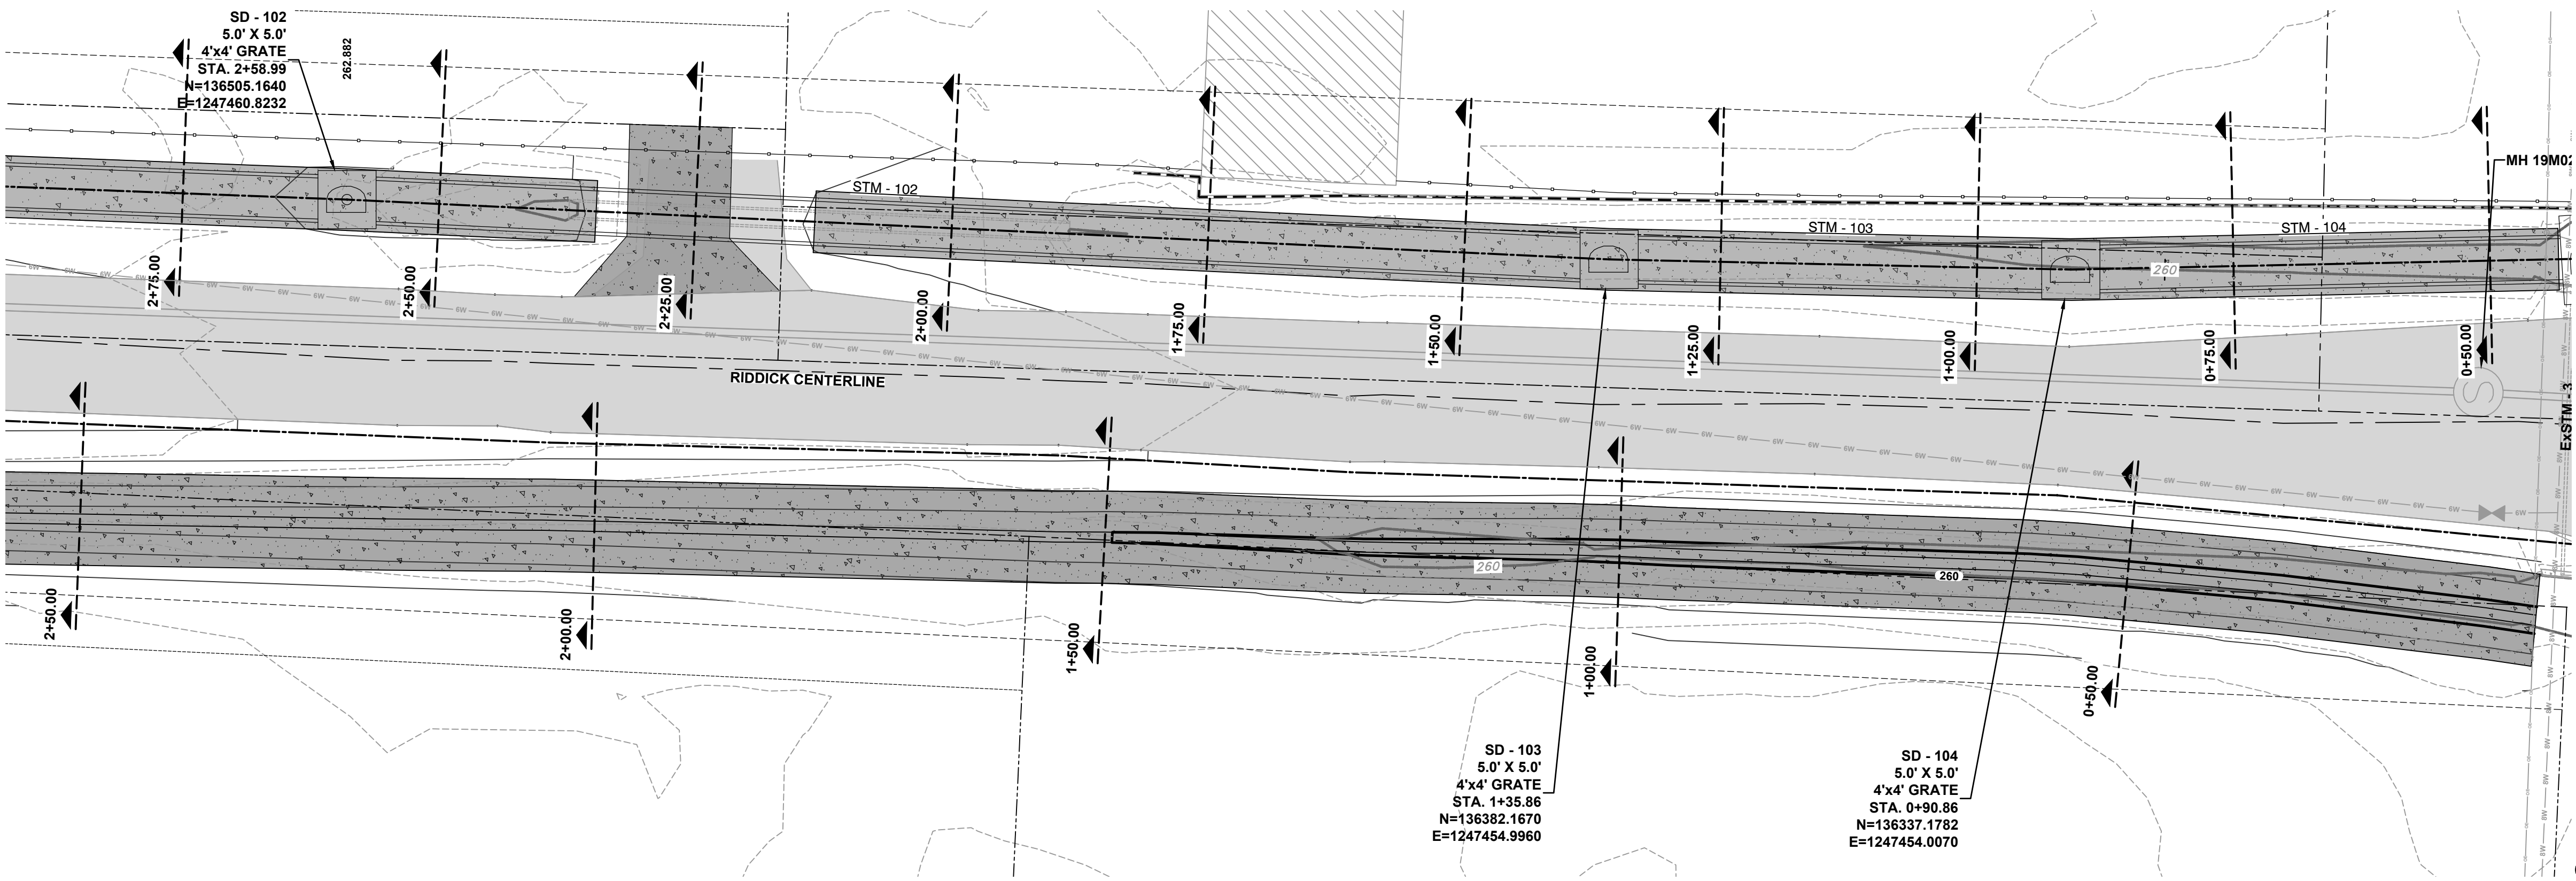

REVISIONS	DATE





CITY OF LITTLE ROCK, ARKANSAS
EAST 39TH ST. DRAINAGE IMPROVEMENTS

CROSS SECTIONS

DEPARTMENT OF PUBLIC WORKS
CIVIL ENGINEERING
701 W. MARKHAM
LITTLE ROCK, ARKANSAS 72201



DRAWN BY JNS
DESIGNED JNS
CHECKED AHR
DATE 4/11/2025
SCALE H: 1" = 10' V: 1" = 5'
PROJECT NO. CLR # 01-22-DR-01
SHEET NO. C603

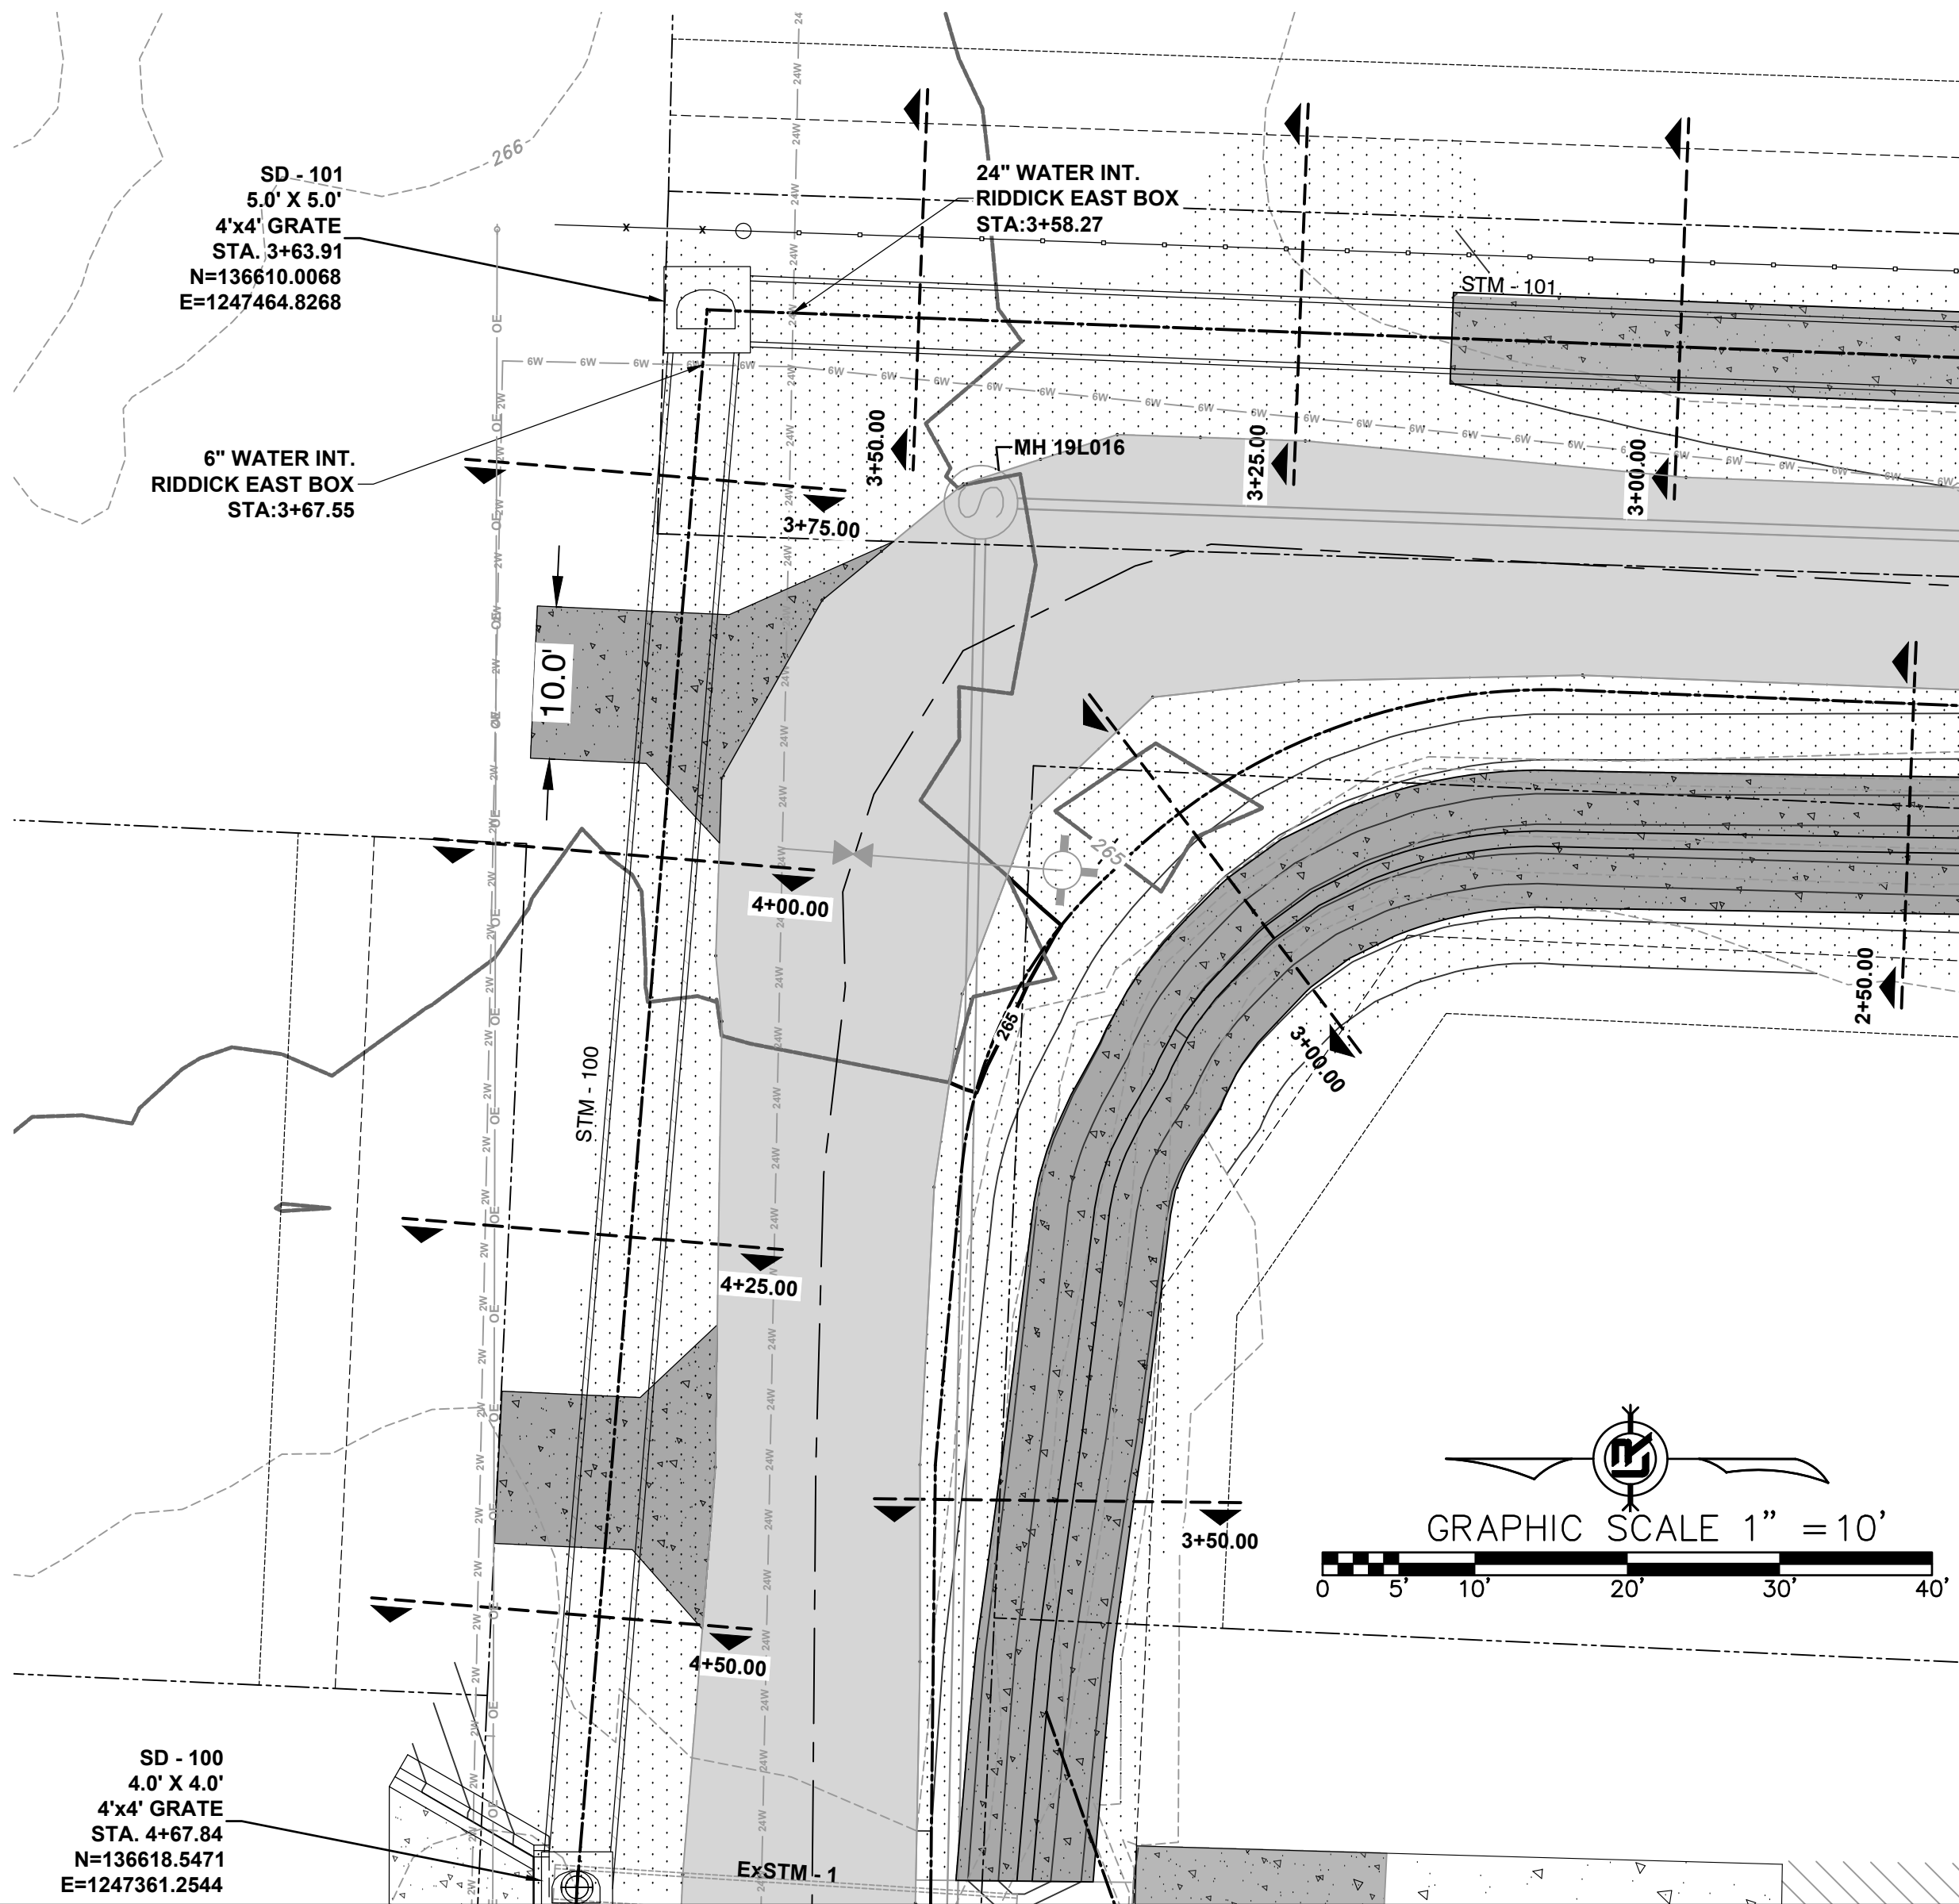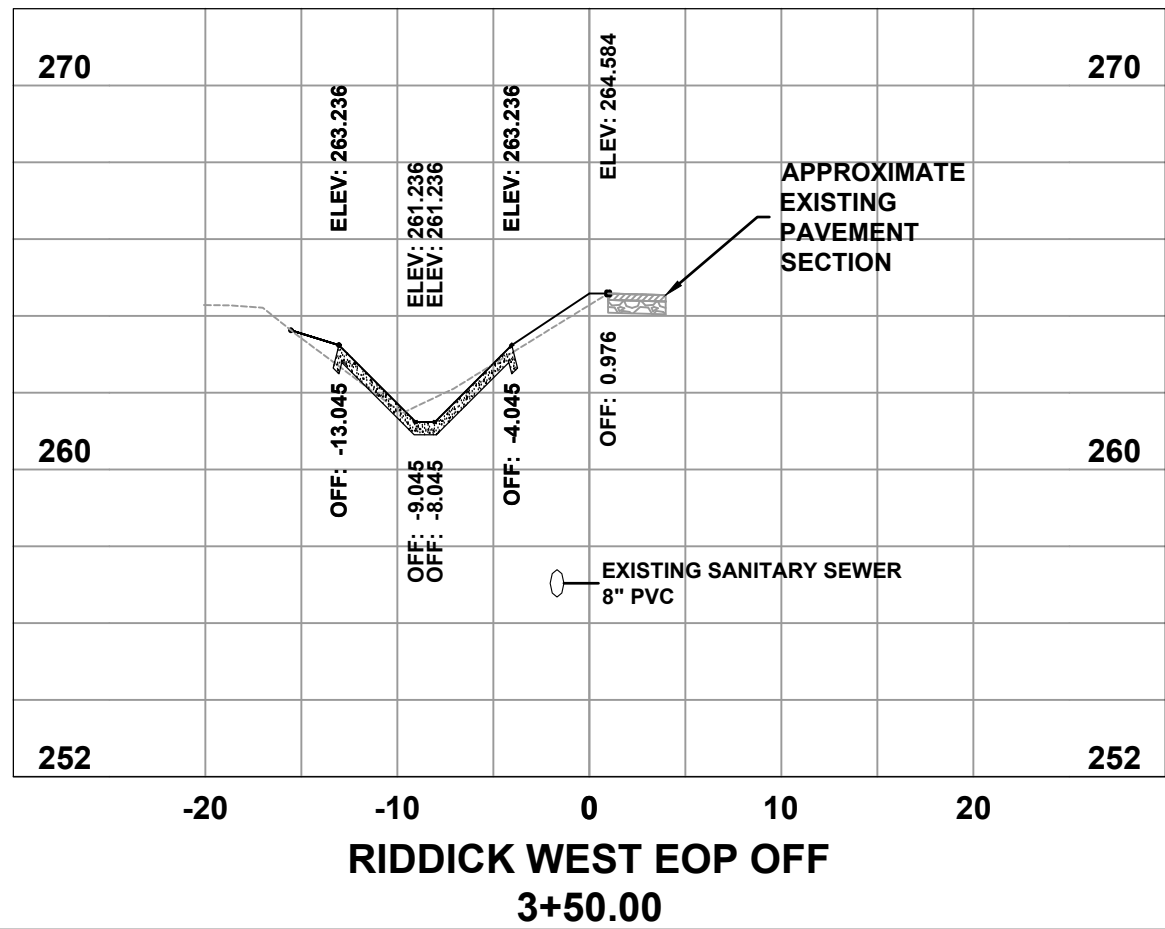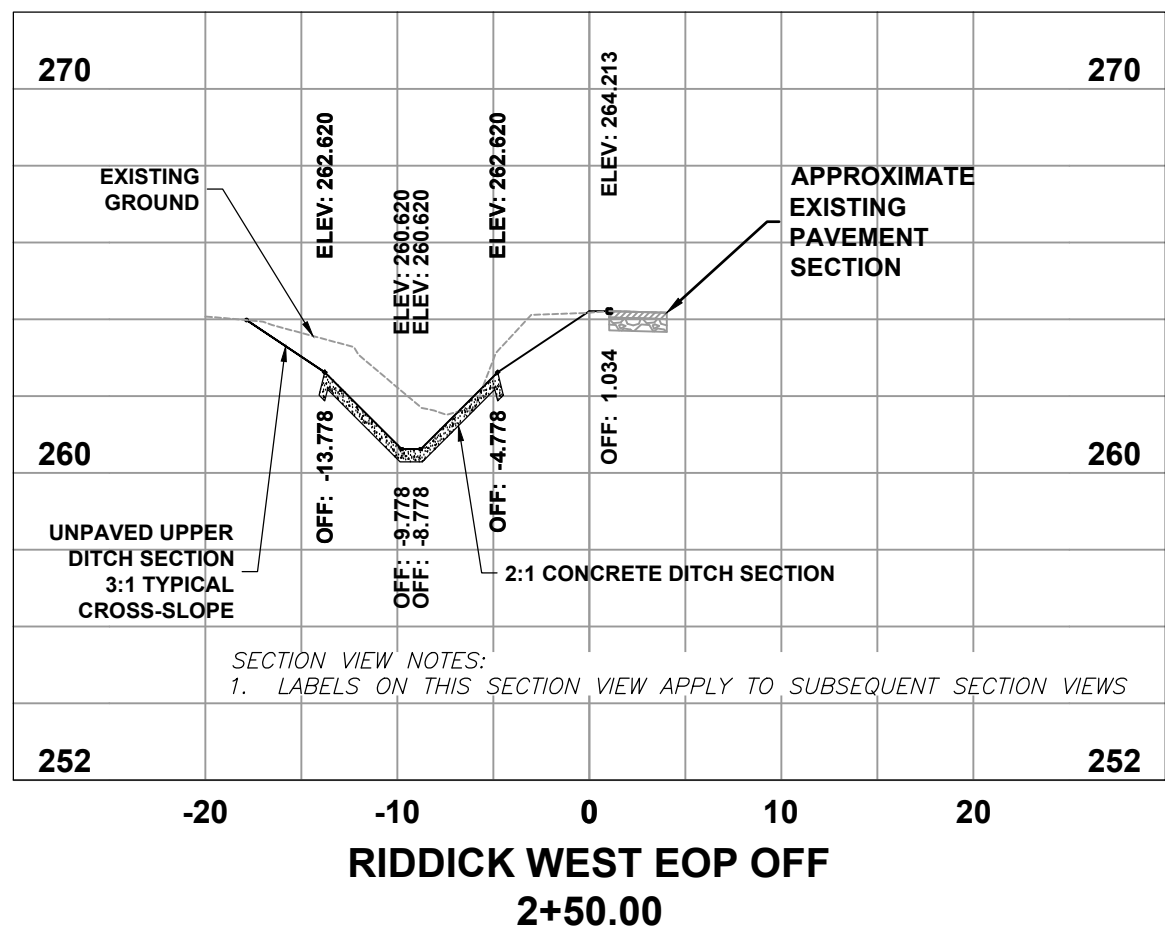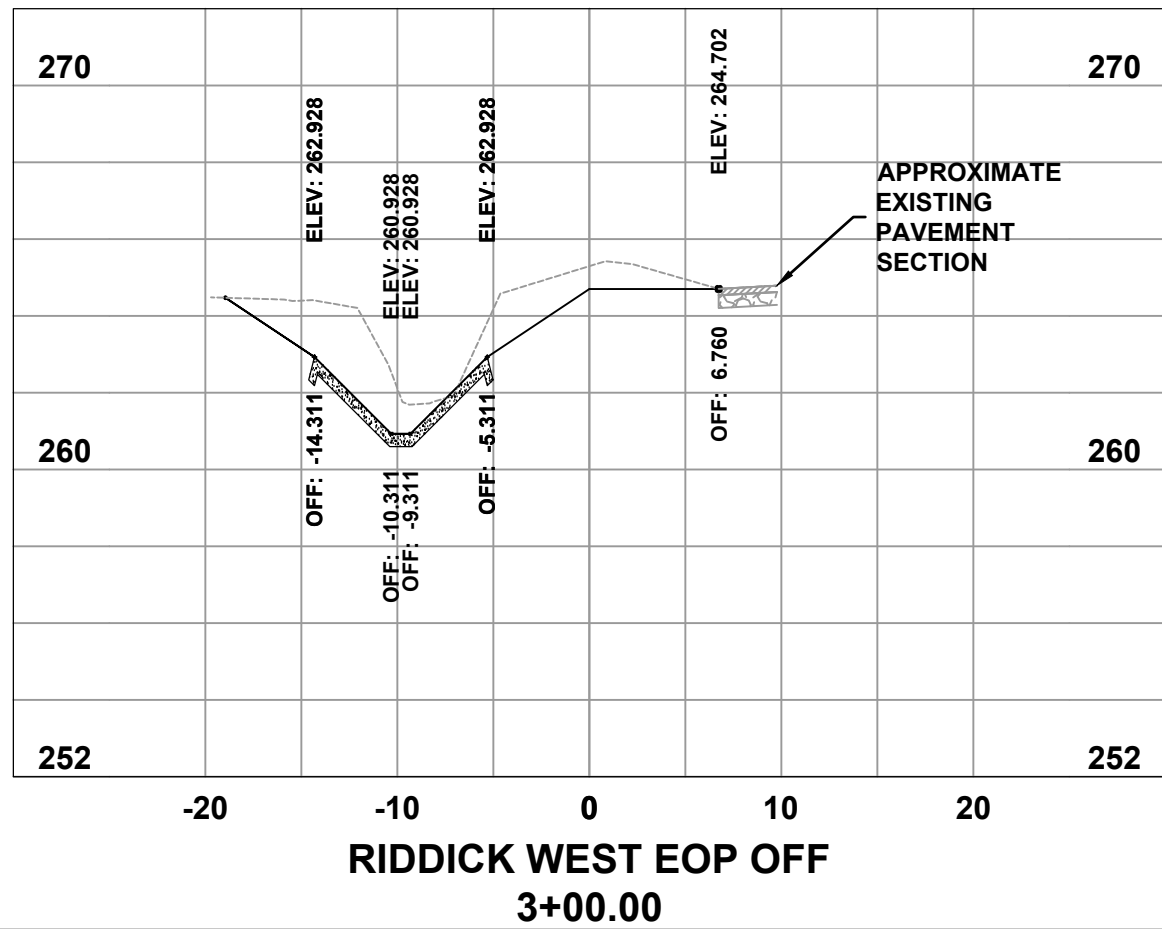

REVISIONS	DATE






CITY OF LITTLE ROCK, ARKANSAS
EAST 39TH ST. DRAINAGE IMPROVEMENTS

CROSS SECTIONS

DEPARTMENT OF PUBLIC WORKS
CIVIL ENGINEERING
701 W. MARKHAM
LITTLE ROCK, ARKANSAS 72201



DRAWN BY
JNS
DESIGNED
JNS
CHECKED
AHR
DATE
4/11/2025
SCALE
H: 1" = 10' V: 1" = 5'
PROJECT NO.
CLR # 01-22-DR-01
SHEET NO.
C604

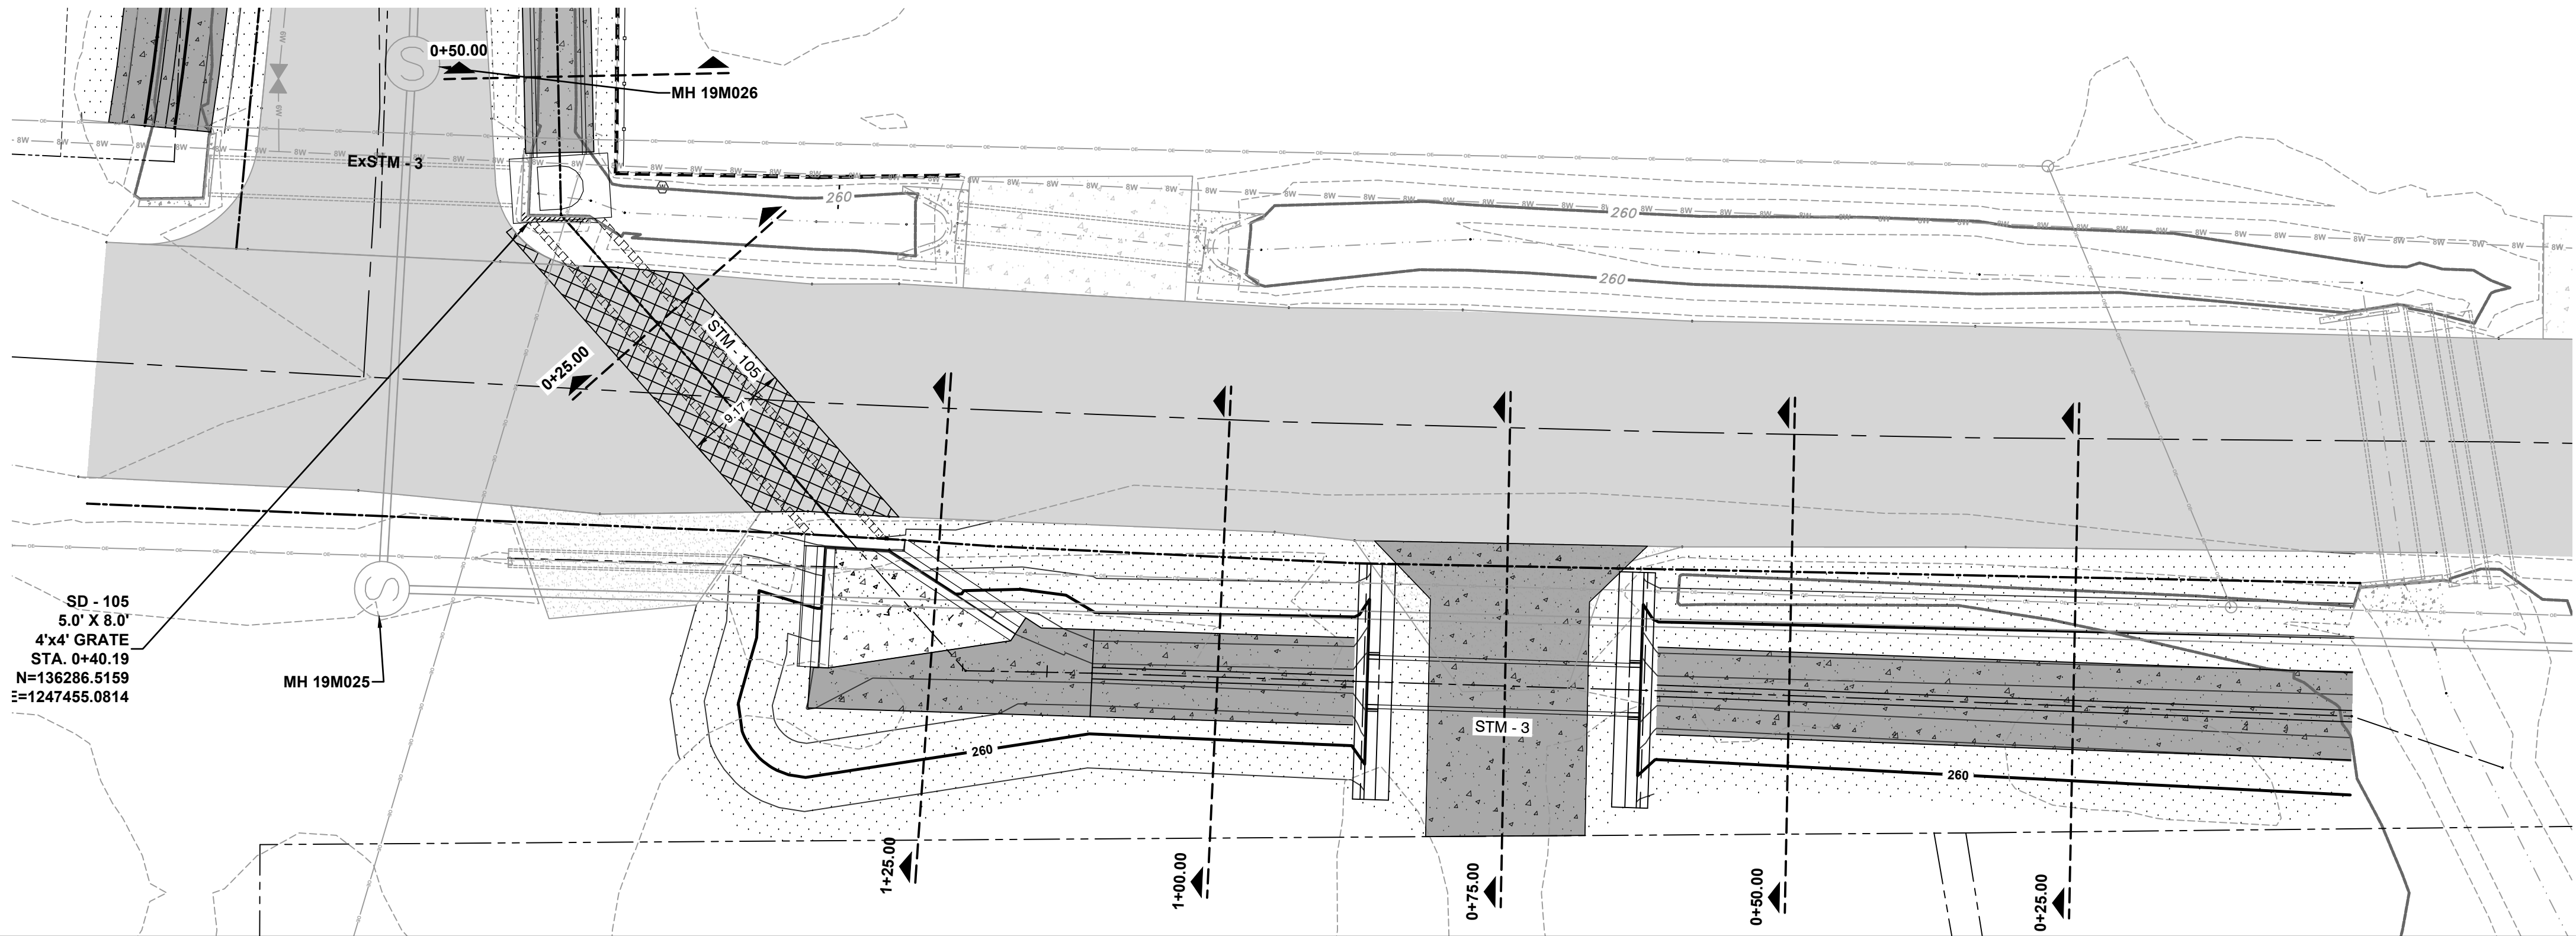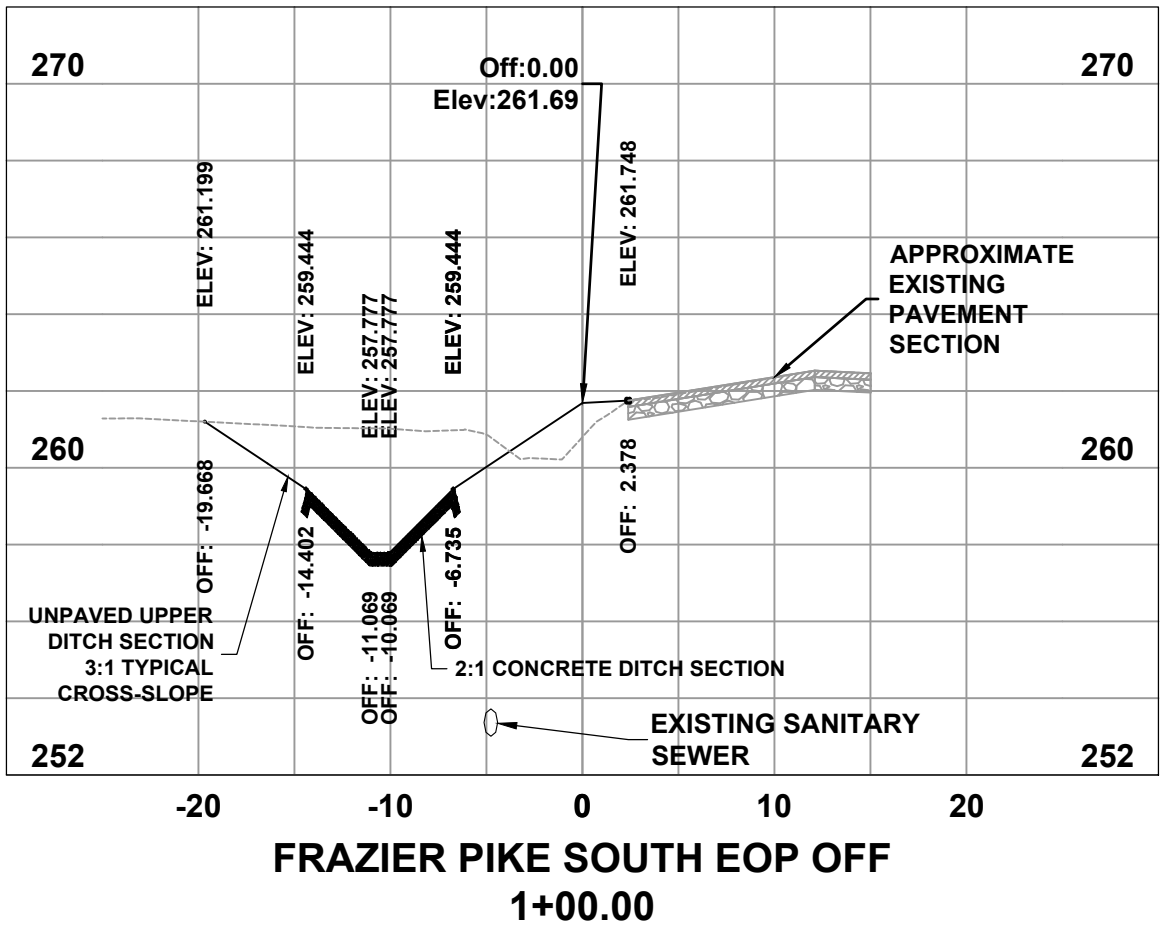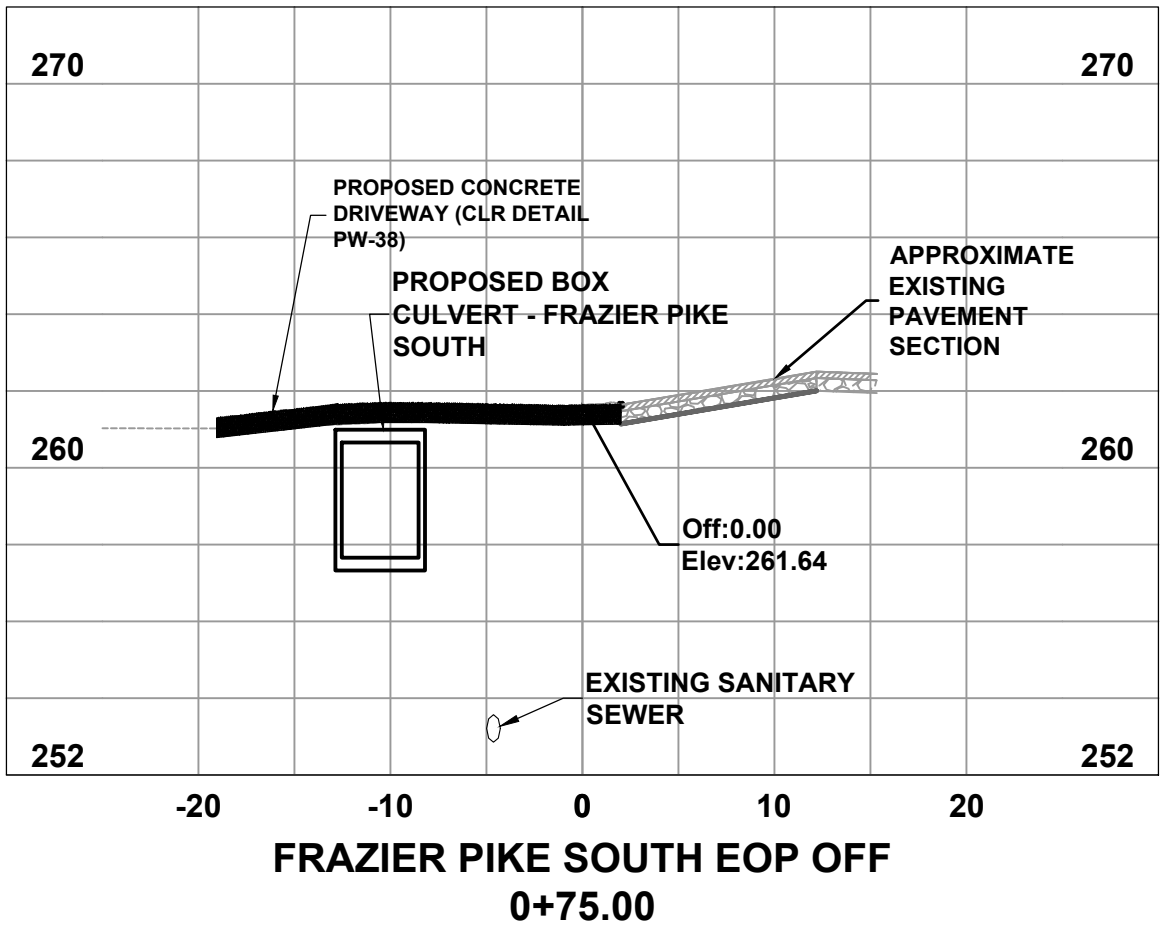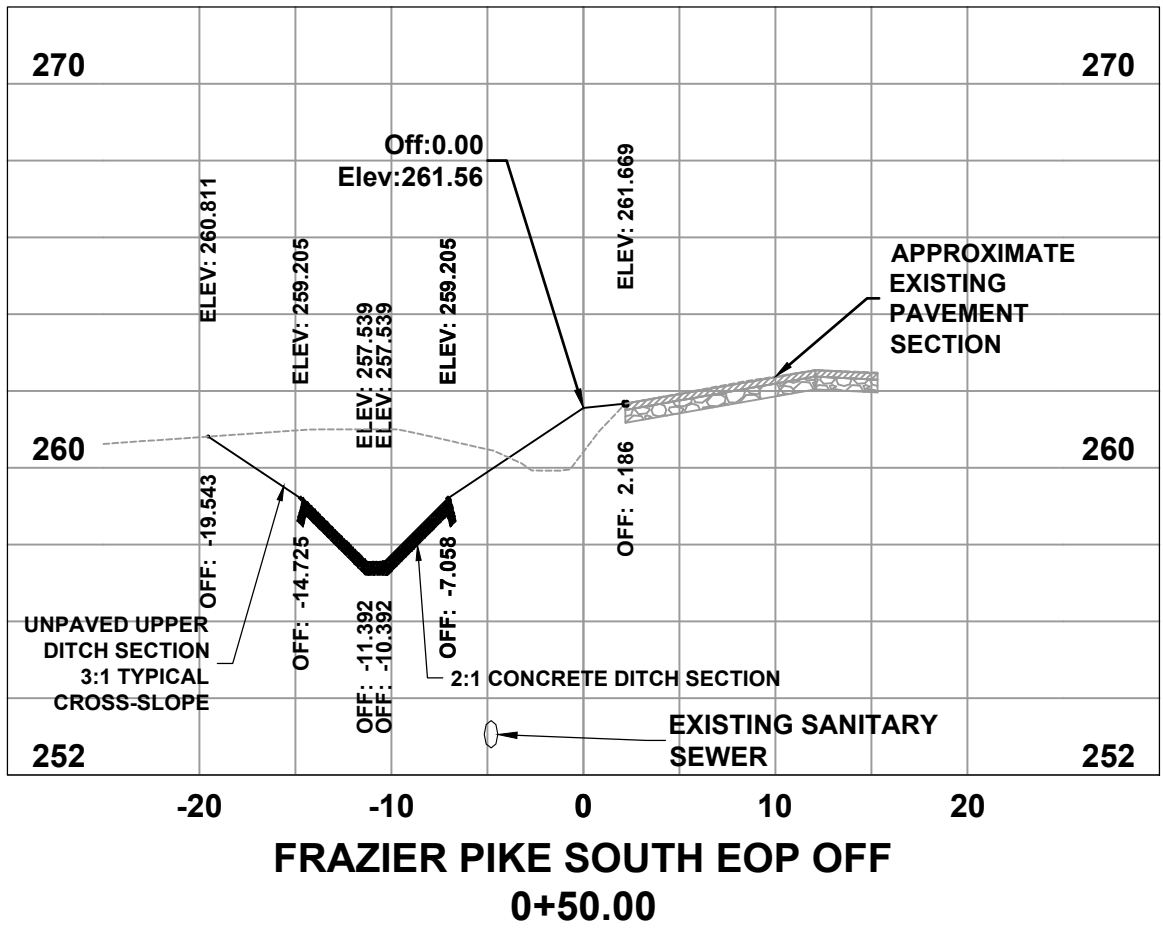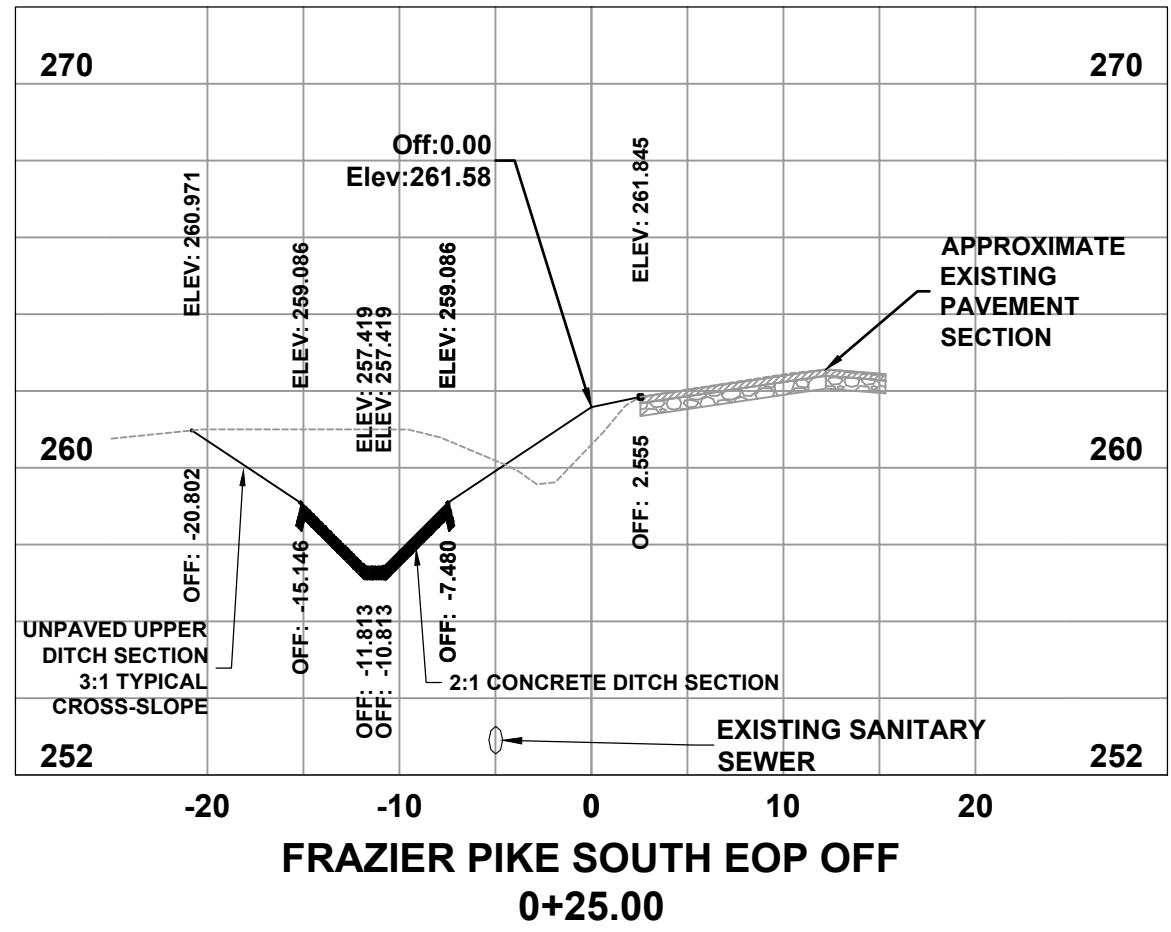



REVISIONS	DATE

CITY OF LITTLE ROCK, ARKANSAS
EAST 39TH ST. DRAINAGE IMPROVEMENTS
CROSS SECTIONS

DEPARTMENT OF PUBLIC WORKS
CIVIL ENGINEERING
701 W. MARKHAM
LITTLE ROCK, ARKANSAS 72201



DRAWN BY JNS
DESIGNED JNS
CHECKED AHR
DATE 4/11/2025
SCALE H: 1" = 10' V: 1" = 5'
PROJECT NO. CLR # 01-22-DR-01
SHEET NO. C605

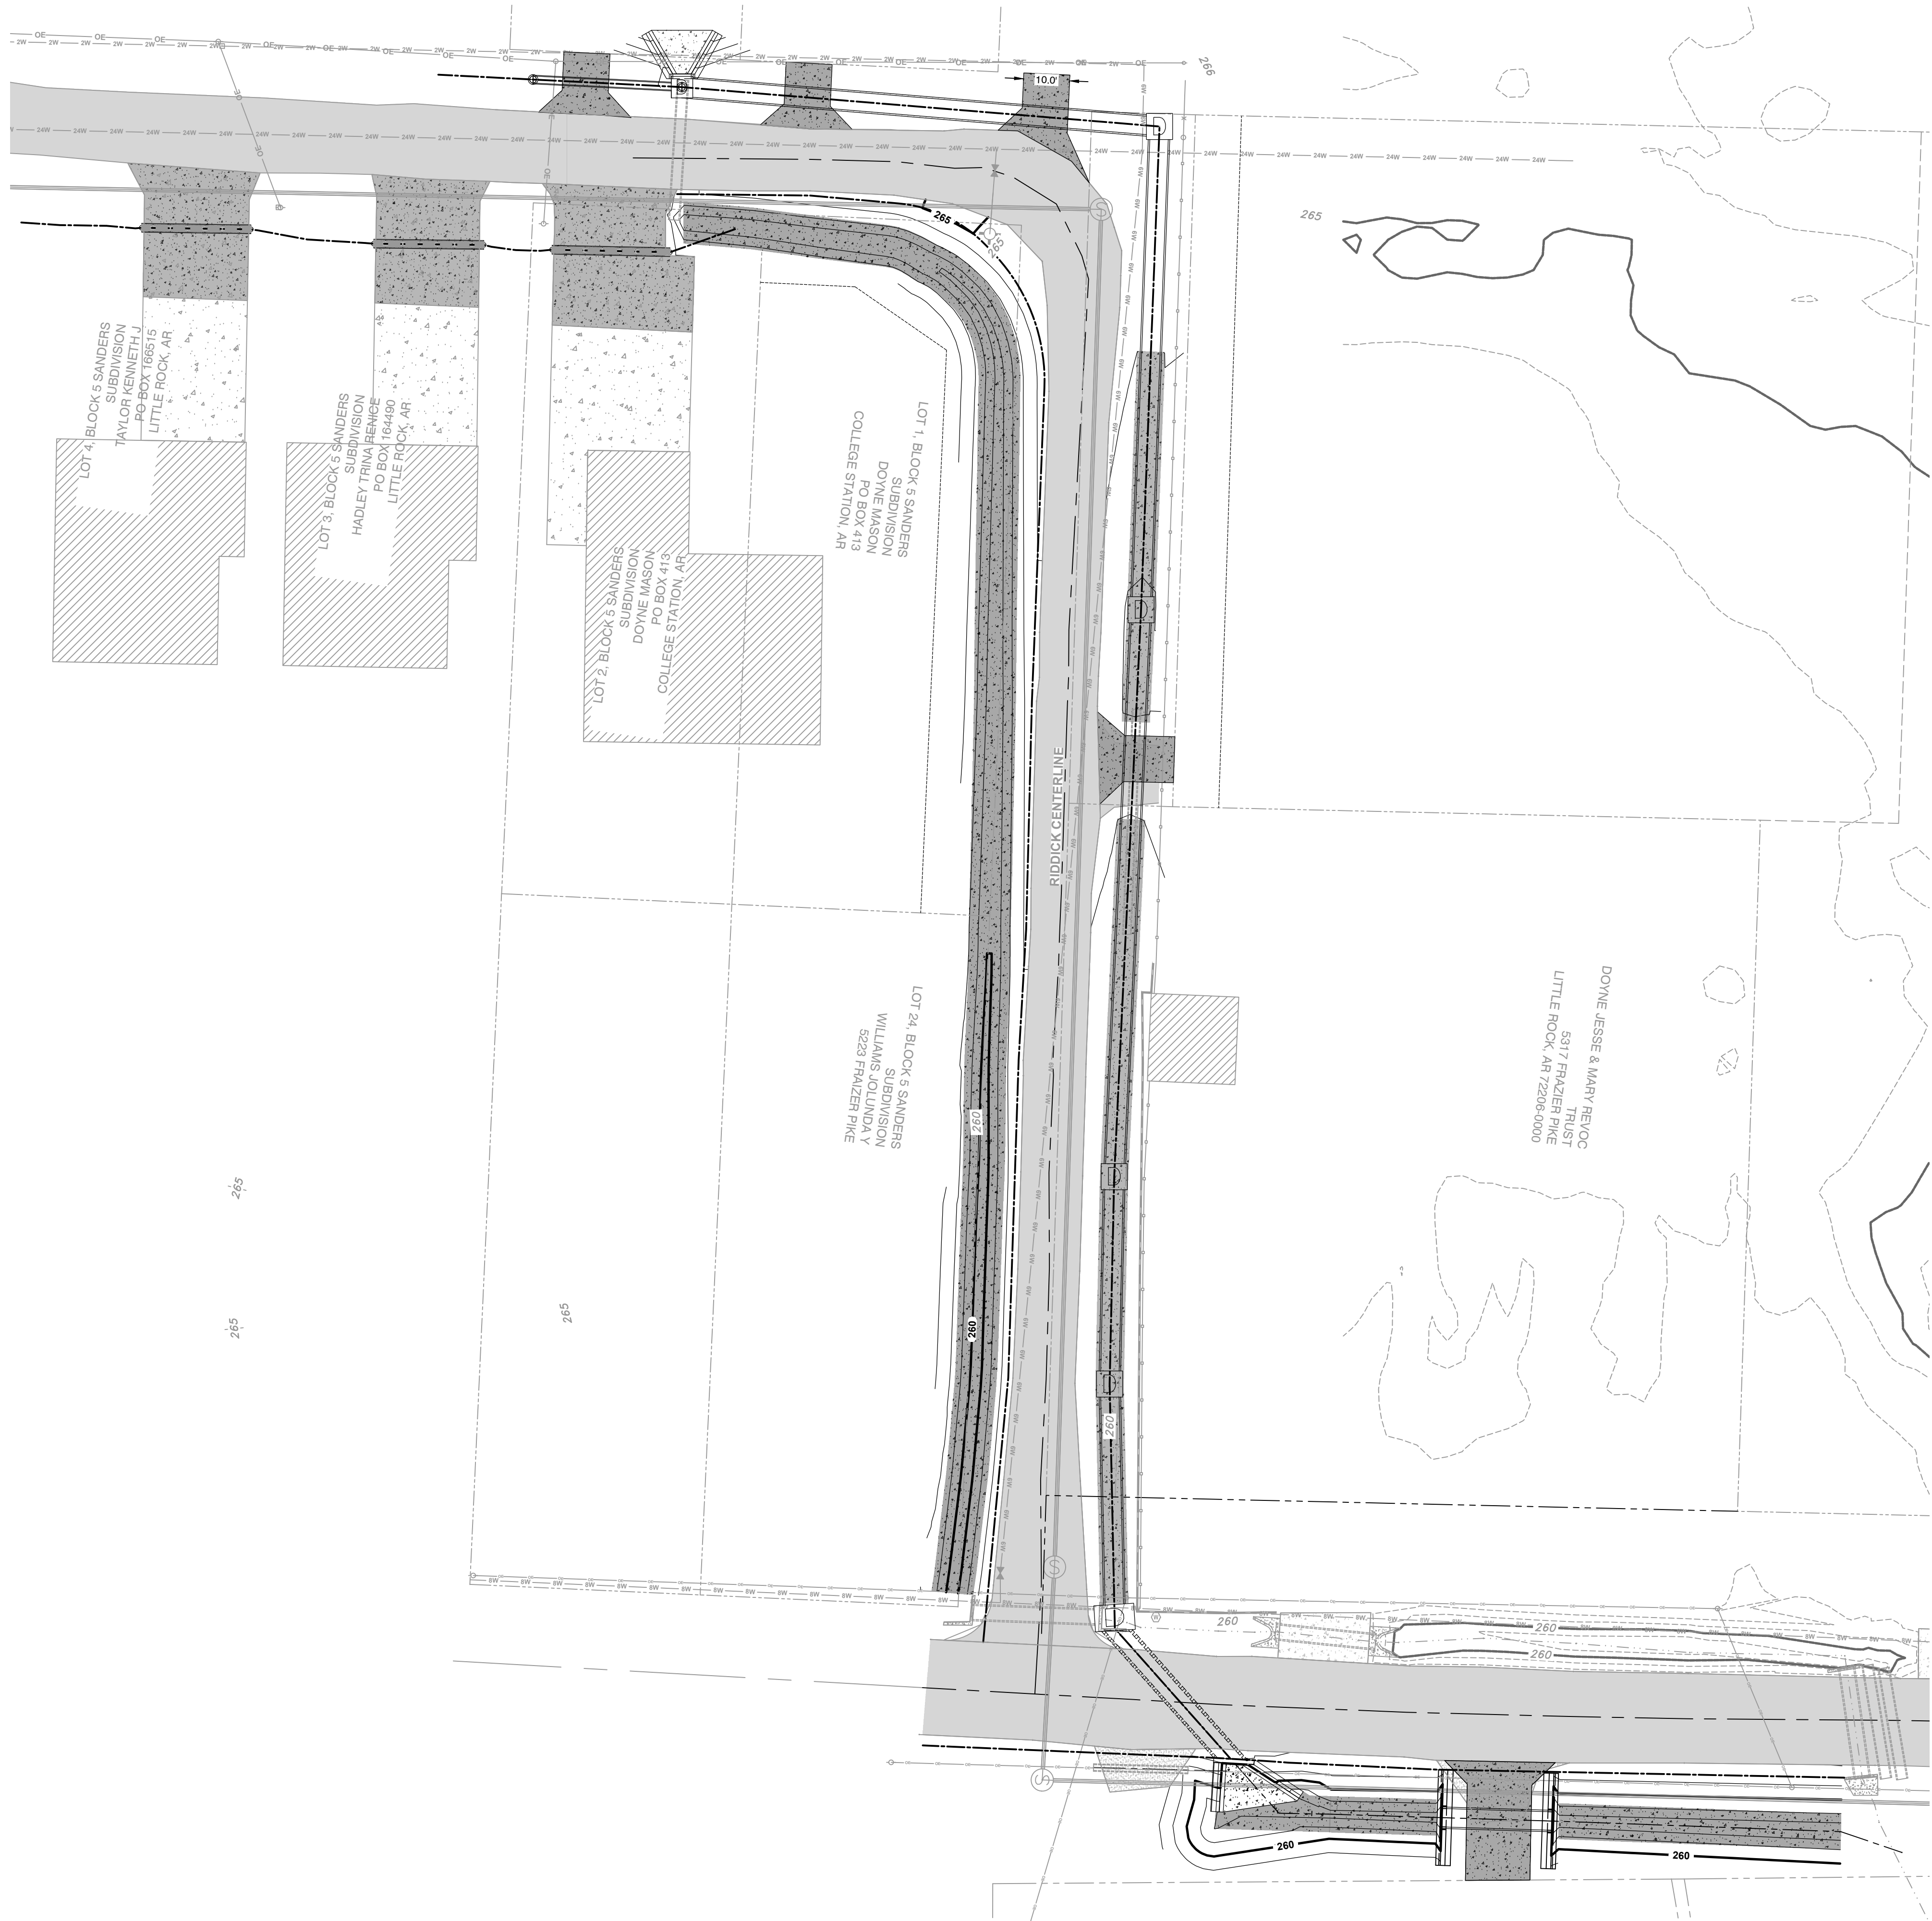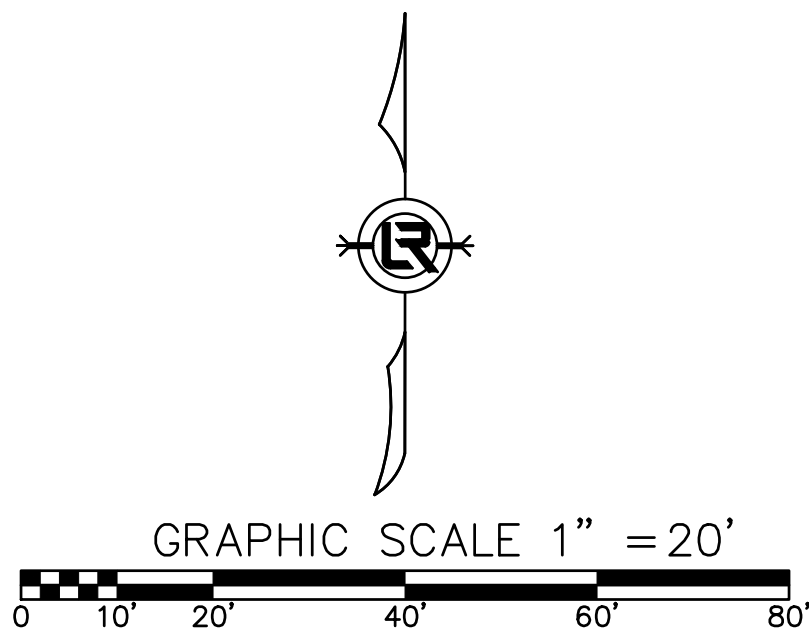

REVISIONS	DATE

CITY OF LITTLE ROCK, ARKANSAS
EAST 39TH ST. DRAINAGE IMPROVEMENTS

GENERAL TOPO

DEPARTMENT OF PUBLIC WORKS
CIVIL ENGINEERING
701 W. MARKHAM
LITTLE ROCK, ARKANSAS 72201




DRAWN BY JNS
DESIGNED JNS
CHECKED AHR
DATE 4/11/2025
SCALE AS NOTED
PROJECT NO. CLR # 01-22-DR-01
SHEET NO. C606

PHASE 1
CONSTRUCTION EROSION CONTROL
BEST MANAGEMENT PRACTICES

UPON IMPLEMENTATION AND INSTALLATION OF THE FOLLOWING AREAS: PARKING, LAY DOWN, PORTA-POTTY, DUMPSTER, ETC., IMMEDIATELY DENOTE THEM ON THE SITE MAPS AND NOTE ANY CHANGES IN LOCATION AS THEY OCCUR THROUGHOUT THE CONSTRUCTION PROCESS. IN ADDITION, NOTE ANY OFF-SITE AREA WHERE FILL IS IMPORTED FROM OR SOIL IS EXPORTED TO ON THE SITE MAP.

1. INSTALL CONSTRUCTION ENTRANCE/EXIT PER CITY STANDARD PW-64.
2. INSTALL SWPPP INFORMATION SIGN.
3. INSTALL SILT FENCE(S) ON THE SITE. CLEAR ONLY THOSE AREAS NECESSARY TO INSTALL SILT FENCE.
4. INSTALL STORMWATER DETENTION BASIN AND OUTFALL STRUCTURE.
5. PREPARE TEMPORARY PARKING AND STORAGE AREA.
6. HALT ALL ACTIVITIES AND CONTACT THE CITY OF LITTLE ROCK TO PERFORM INSPECTION AND ACCEPTANCE OF BMP'S.
7. INSTALL AND STABILIZE HYDRAULIC CONTROL STRUCTURES (STORM DRAIN INLET PROTECTION, DIKES, SWALES, CHECK DAMS, ETC.). CLEAR ONLY THOSE AREAS NECESSARY TO INSTALL HYDRAULIC CONTROL DEVICES.

CONSTRUCTION – ENTRANCE/EXIT	CO
CHECK DAM	CD
DIVERSION BERM	DI
DOWNDRAIN STRUCTURE – TEMPORARY	DN
ROCK DAM	RD
SEDIMENT BARRIER – SILT FENCE	SD1
SEDIMENT BARRIER – GRAVEL RING	SD2
SEDIMENT BARRIER – BLOCK & GRAVEL	SD3
SEDIMENT BARRIER – BLOCK	SD4
TEMPORARY SEDIMENT BASIN	SB1
SILT FENCE – TYPE A	SFA
SILT FENCE – TYPE B	SFB
SILT FENCE – TYPE C	SFC
STORM DRAIN INTLET PROTECTION	ST
SURFACE ROUGHENING	SU
DISTURBED AREA STABILIZATION –TEMPORARY STABILIZATION	TS1
DISTURBED AREA STABILIZATION –TEMPORARY GRASSING	TS2
DISTURBED AREA STABILIZATION –PERMANENT GRASSING	TS3
MATting/BLANKETS	MB

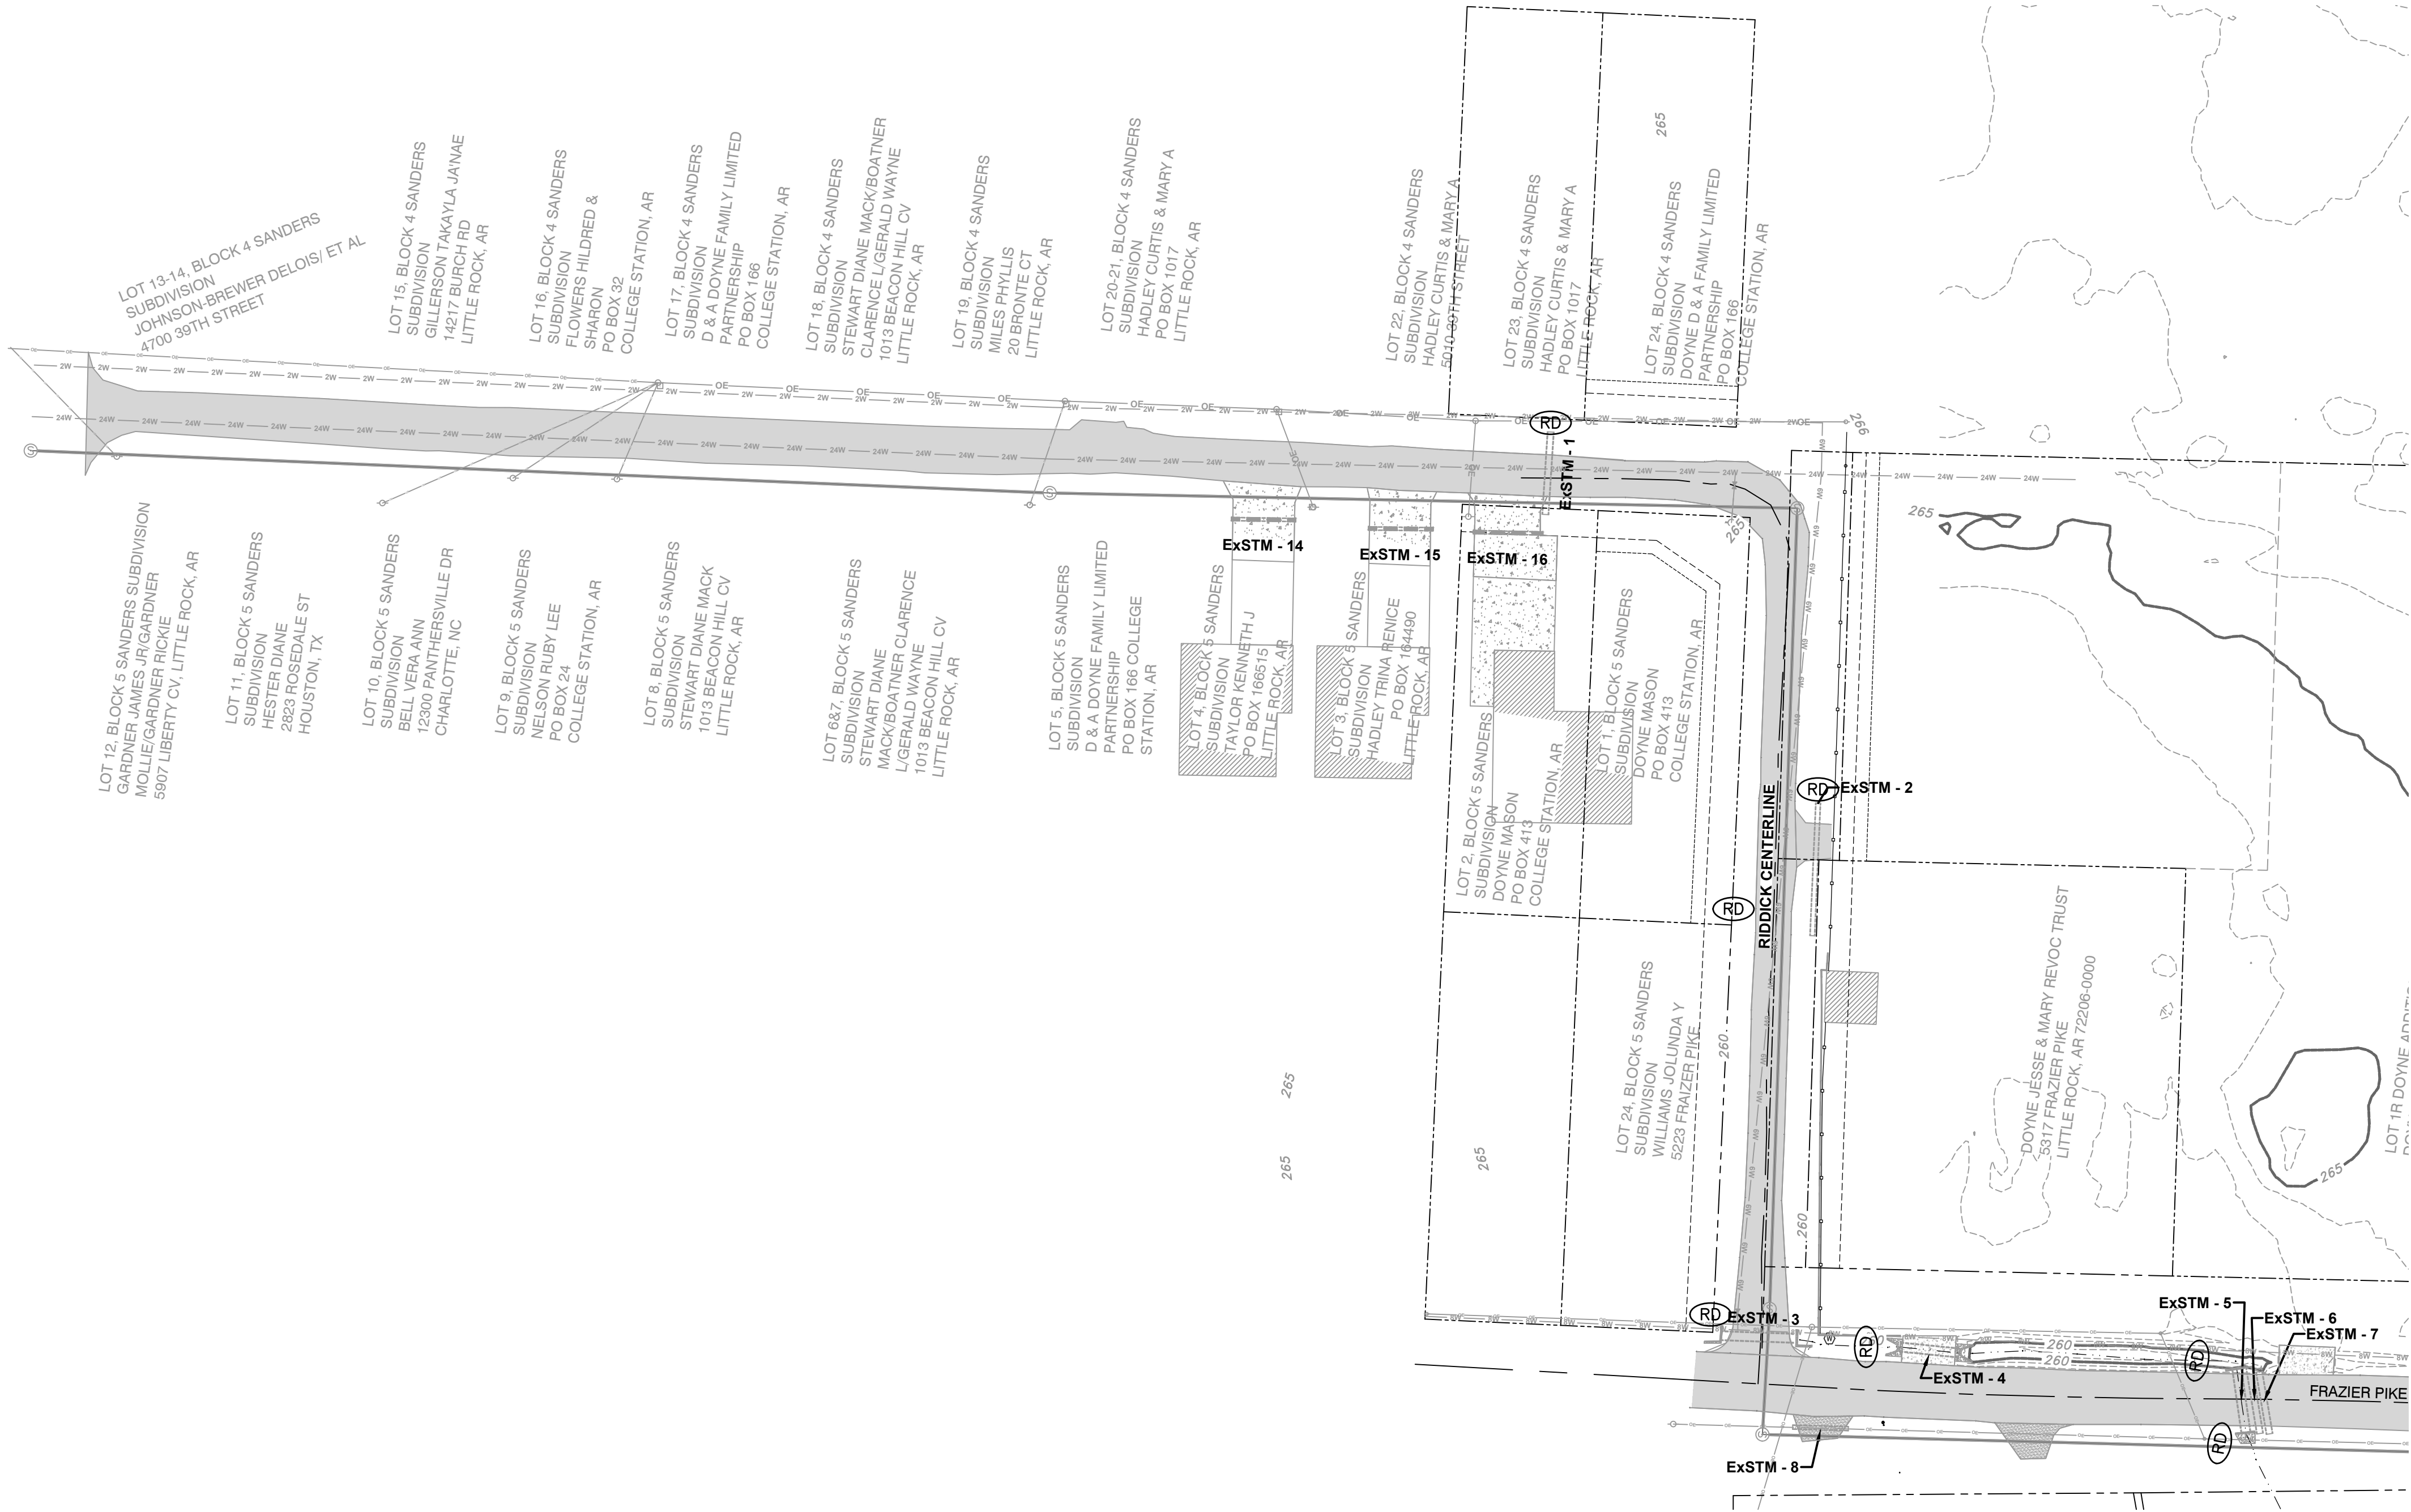

REVISIONS	DATE

CITY OF LITTLE ROCK, ARKANSAS

EAST 39TH ST. DRAINAGE IMPROVEMENTS

EROSION CONTROL PLAN PHASE 1

DEPARTMENT OF PUBLIC WORKS

CIVIL ENGINEERING

701 W. MARKHAM

LITTLE ROCK, ARKANSAS 72201

STATE OF ARKANSAS

REGISTERED PROFESSIONAL ENGINEER

ANDREW H. RIKE

No. 10452

DRAWN BY

JNS

DESIGNED

JNS

CHECKED

AHR

DATE

4/11/2025

SCALE

AS NOTED

PROJECT NO.

CLR # 01-22-DR-01

SHEET NO.

C701

PHASE 2
CONSTRUCTION EROSION CONTROL
BEST MANAGEMENT PRACTICES

UPON IMPLEMENTATION AND INSTALLATION OF THE FOLLOWING AREAS: PARKING, LAY DOWN, PORTA-POTTY, CONCRETE WASHOUT, DUMPSTER, ETC., IMMEDIATELY DENOTE THEM ON THE SITE MAPS AND NOTE ANY CHANGES IN LOCATION AS THEY OCCUR THROUGHOUT THE CONSTRUCTION PROCESS. IN ADDITION, NOTE ANY OFF-SITE AREA WHERE FILL IS IMPORTED FROM OR SOIL IS EXPORTED TO ON THE SITE MAP.

1. INSTALL CONCRETE WASHOUT. RELOCATE DUMPSTER, PORTA-POTTY AND LAY DOWN AREA.
2. TEMPORARY STABILIZATION SHALL BE INITIATED AS SOON AS PRACTICABLE IN PORTIONS OF THE SITE WHERE CONSTRUCTION ACTIVITIES HAVE TEMPORARILY CEASED, BUT IN NO CASE MORE THAN FOURTEEN (14) CALENDAR DAYS AFTER THE CONSTRUCTION ACTIVITY IN THAT PORTION OF THE SITE HAS TEMPORARILY CEASED.
3. INSTALL UNDERGROUND UTILITIES.
4. FINISH GRADING AND PREPARE SUBGRADES FOR BUILDING SLABS, PARKING LOT, ETC.
5. MAINTAIN SILT FENCES AND INLET PROTECTION THROUGHOUT CONSTRUCTION.
6. INSTALL CONCRETE FOUNDATIONS, PARKING LOT CURBS, AND BASE MATERIAL. UTILIZE CONCRETE WASHOUT; CONCRETE IS NOT TO BE WASHED ONTO THE GROUND, STREET, OR INTO THE STORM SEWER.
7. INSTALL ASPHALT AND FENCE.
8. INSTALL LANDSCAPING VEGETATION AND MULCH.

CONSTRUCTION - ENTRANCE/EXIT	CO
CHECK DAM	CD
DIVERSION BERM	DI
DOWNDRAIN STRUCTURE - TEMPORARY	DN
ROCK DAM	RD
SEDIMENT BARRIER - SILT FENCE	SD1
SEDIMENT BARRIER - GRAVEL RING	SD2
SEDIMENT BARRIER - BLOCK & GRAVEL	SD3
SEDIMENT BARRIER - BLOCK	SD4
TEMPORARY SEDIMENT BASIN	SB1
SILT FENCE - TYPE A	SFA
SILT FENCE - TYPE B	SFB
SILT FENCE - TYPE C	SFC
STORM DRAIN INTLET PROTECTION	ST
SURFACE ROUGHENING	SU
DISTURBED AREA STABILIZATION -TEMPORARY STABILIZATION	TS1
DISTURBED AREA STABILIZATION -TEMPORARY GRASSING	TS2
DISTURBED AREA STABILIZATION -PERMANENT GRASSING	TS3
MATting/BLANKETS	MB



REVISIONS DATE

CITY OF LITTLE ROCK, ARKANSAS

EAST 39TH ST. DRAINAGE IMPROVEMENTS

EROSION CONTROL PLAN PHASE 2

DEPARTMENT OF PUBLIC WORKS

CIVIL ENGINEERING

701 W. MARKHAM

LITTLE ROCK, ARKANSAS 72201

STATE OF ARKANSAS

REGISTERED PROFESSIONAL ENGINEER

No. 10452

ANDREW H. RIVE

DRAWN BY

JNS

DESIGNED

JNS

CHECKED

AHR

DATE

4/11/2025

SCALE

AS NOTED

PROJECT NO.

CLR # 01-22-DR-01

SHEET NO.


C702

PHASE 3
CONSTRUCTION EROSION CONTROL
BEST MANAGEMENT PRACTICES

UPON IMPLEMENTATION AND INSTALLATION OF THE FOLLOWING AREAS: PARKING, LAY DOWN, PORTA-POTTY, CONCRETE WASHOUT, DUMPSTER, ETC., IMMEDIATELY DENOTE THEM ON THE SITE MAPS AND NOTE ANY CHANGES IN LOCATION AS THEY OCCUR THROUGHOUT THE CONSTRUCTION PROCESS. IN ADDITION, NOTE ANY OFF-SITE AREA WHERE FILL IS IMPORTED FROM OR SOIL IS EXPORTED TO ON THE SITE MAP.

1. STABILIZE ALL DISTURBED AREAS PER THE LANDSCAPING PLANS.
2. CONTINUE TO PERFORM WEEKLY MAINTENANCE INSPECTIONS.
3. REMOVE AND STABILIZE ALL TEMPORARY CONTROL MEASURES UNTIL PERMANENT STABILIZATION ACROSS THE SITE IS ACHIEVED.

CONSTRUCTION - ENTRANCE/EXIT	CO
CHECK DAM	CD
DIVERSION BERM	DI
DOWNDRAIN STRUCTURE - TEMPORARY	DN
ROCK DAM	RD
SEDIMENT BARRIER - SILT FENCE	SD1
SEDIMENT BARRIER - GRAVEL RING	SD2
SEDIMENT BARRIER - BLOCK & GRAVEL	SD3
SEDIMENT BARRIER - BLOCK	SD4
TEMPORARY SEDIMENT BASIN	SB1
SILT FENCE - TYPE A	SFA
SILT FENCE - TYPE B	SFB
SILT FENCE - TYPE C	SFC
STORM DRAIN INTLET PROTECTION	ST
SURFACE ROUGHENING	SU
DISTURBED AREA STABILIZATION -TEMPORARY STABILIZATION	TS1
DISTURBED AREA STABILIZATION -TEMPORARY GRASSING	TS2
DISTURBED AREA STABILIZATION -PERMANENT GRASSING	TS3
MATting/BLANKETS	Mb

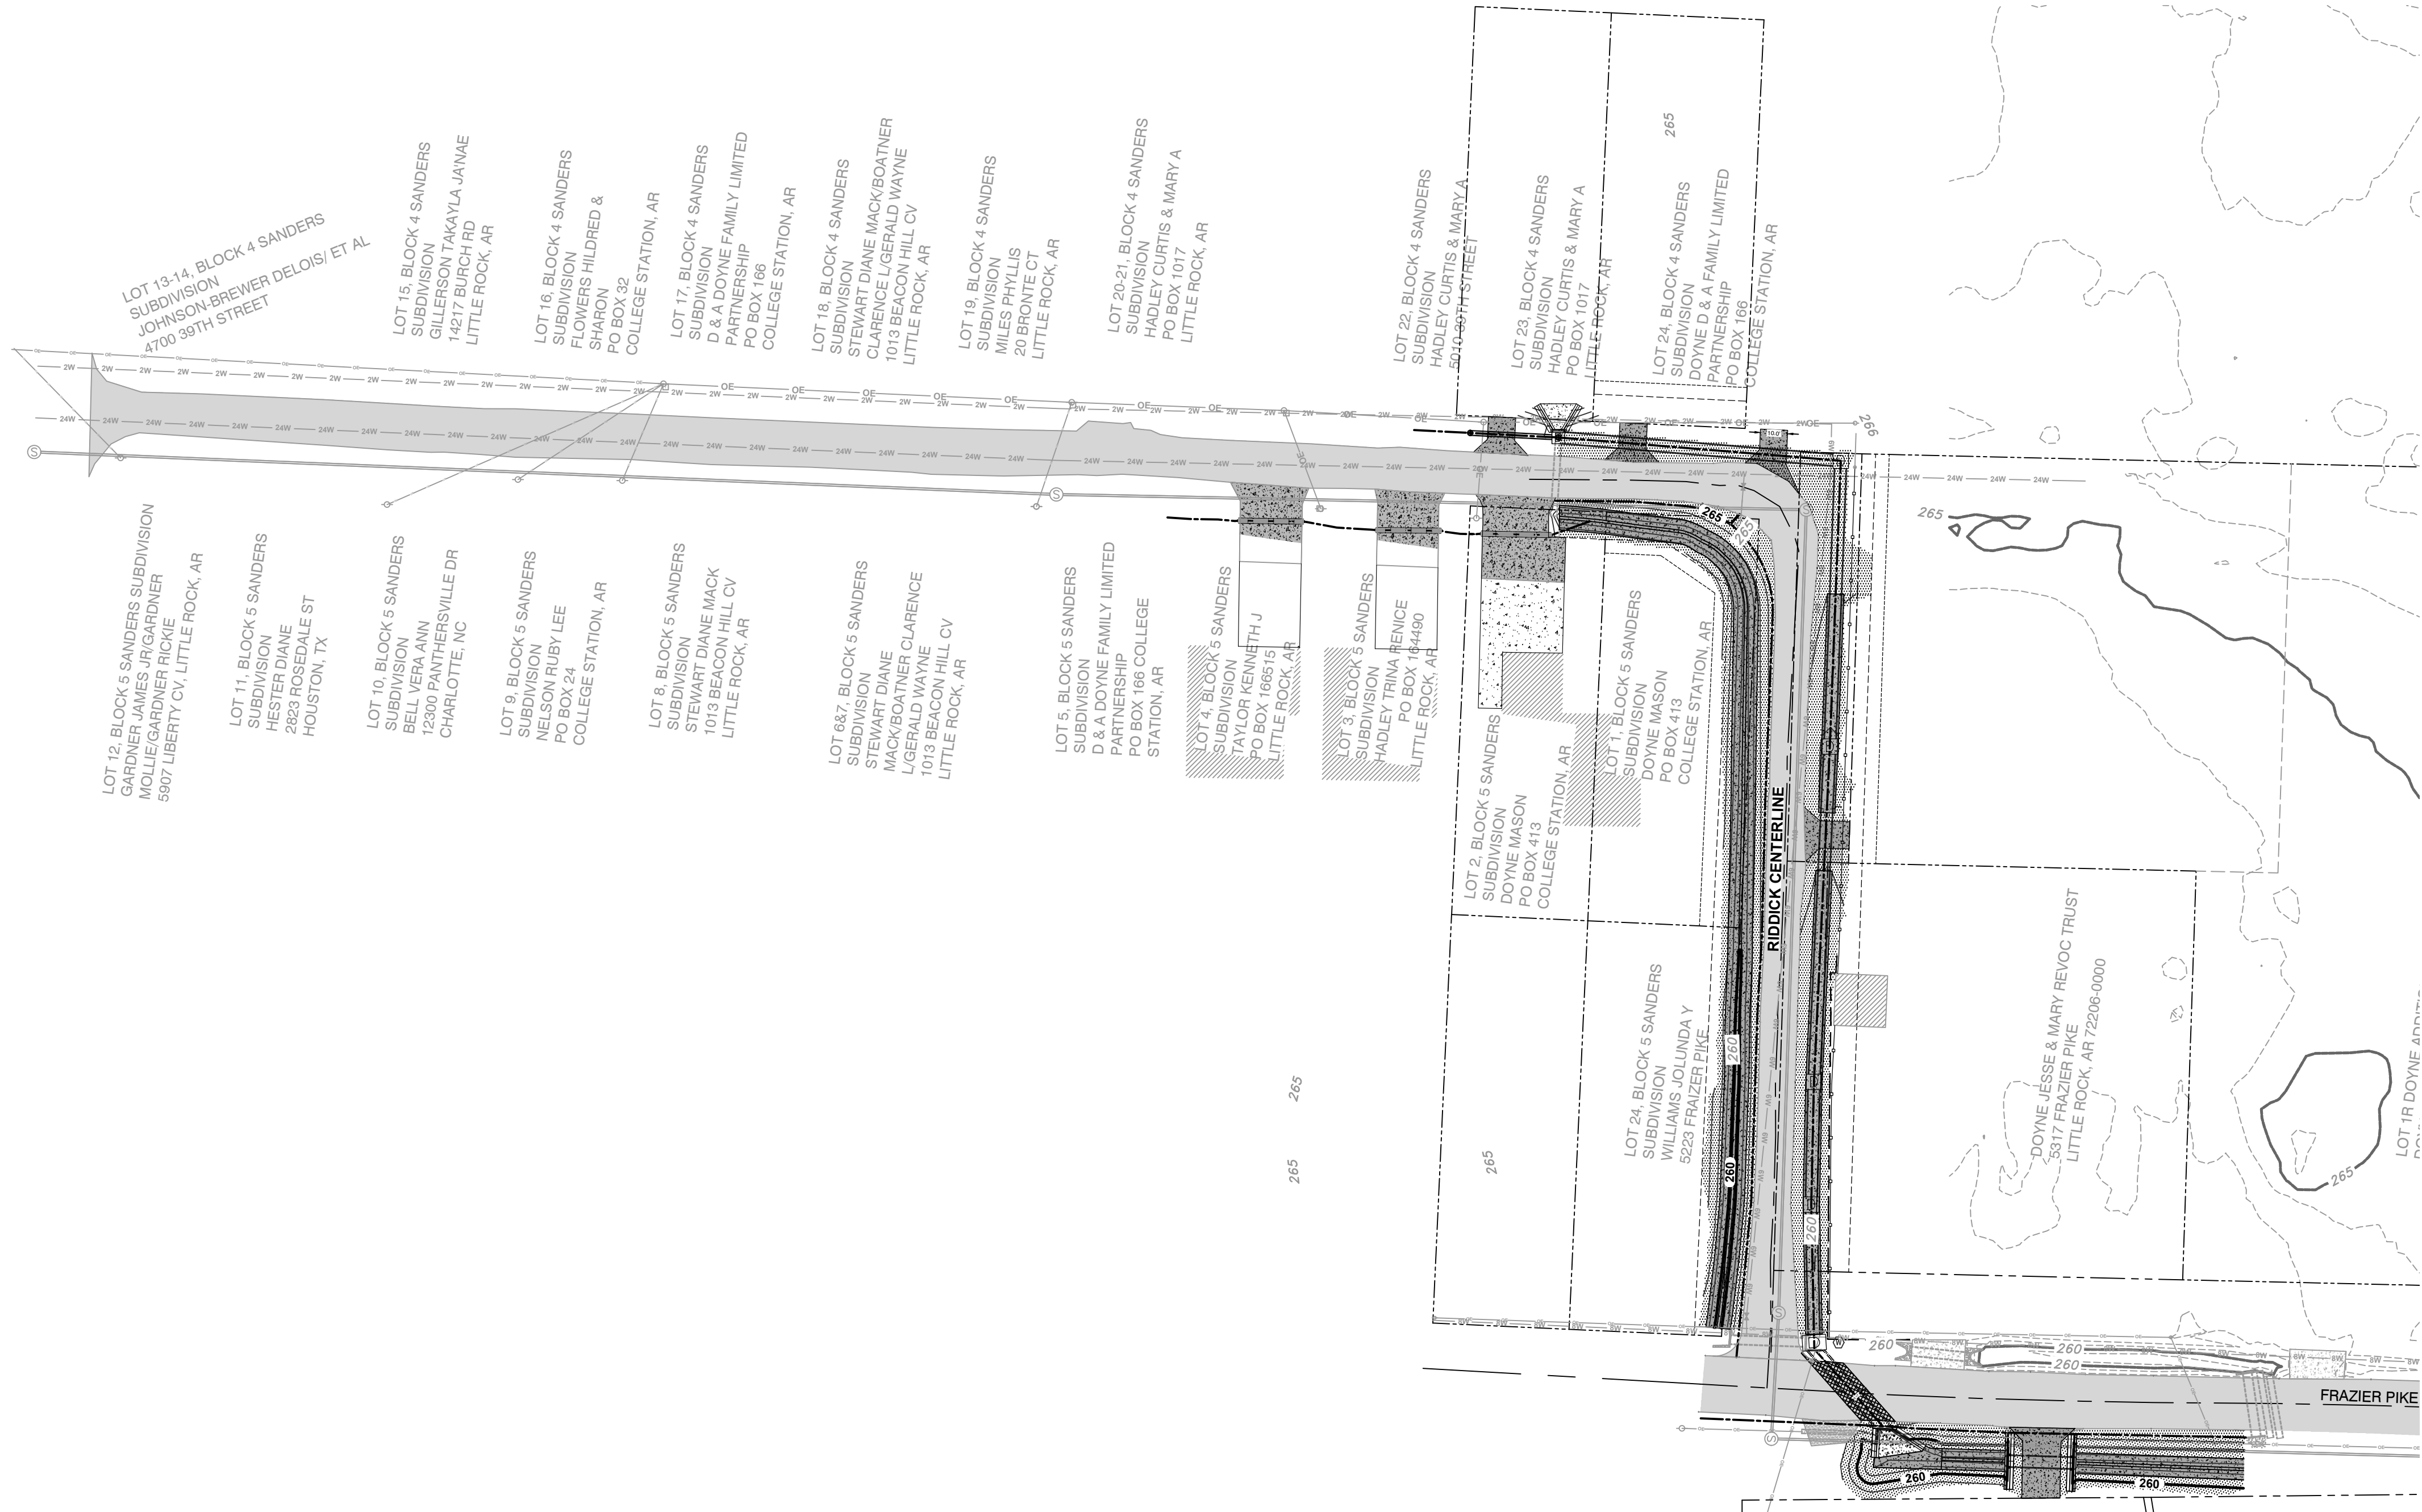

REVISIONS DATE

CITY OF LITTLE ROCK, ARKANSAS

EAST 39TH ST. DRAINAGE IMPROVEMENTS

EROSION CONTROL PLAN PHASE 3

DEPARTMENT OF PUBLIC WORKS

CIVIL ENGINEERING

701 W. MARKHAM

LITTLE ROCK, ARKANSAS 72201

STATE OF ARKANSAS

REGISTERED PROFESSIONAL ENGINEER

No. 10452

ANDREW H. RIVE

DRAWN BY

JNS

DESIGNED

JNS

CHECKED

AHR

DATE

4/11/2025

SCALE


AS NOTED

PROJECT NO.

CLR # 01-22-DR-01

SHEET NO.

C703

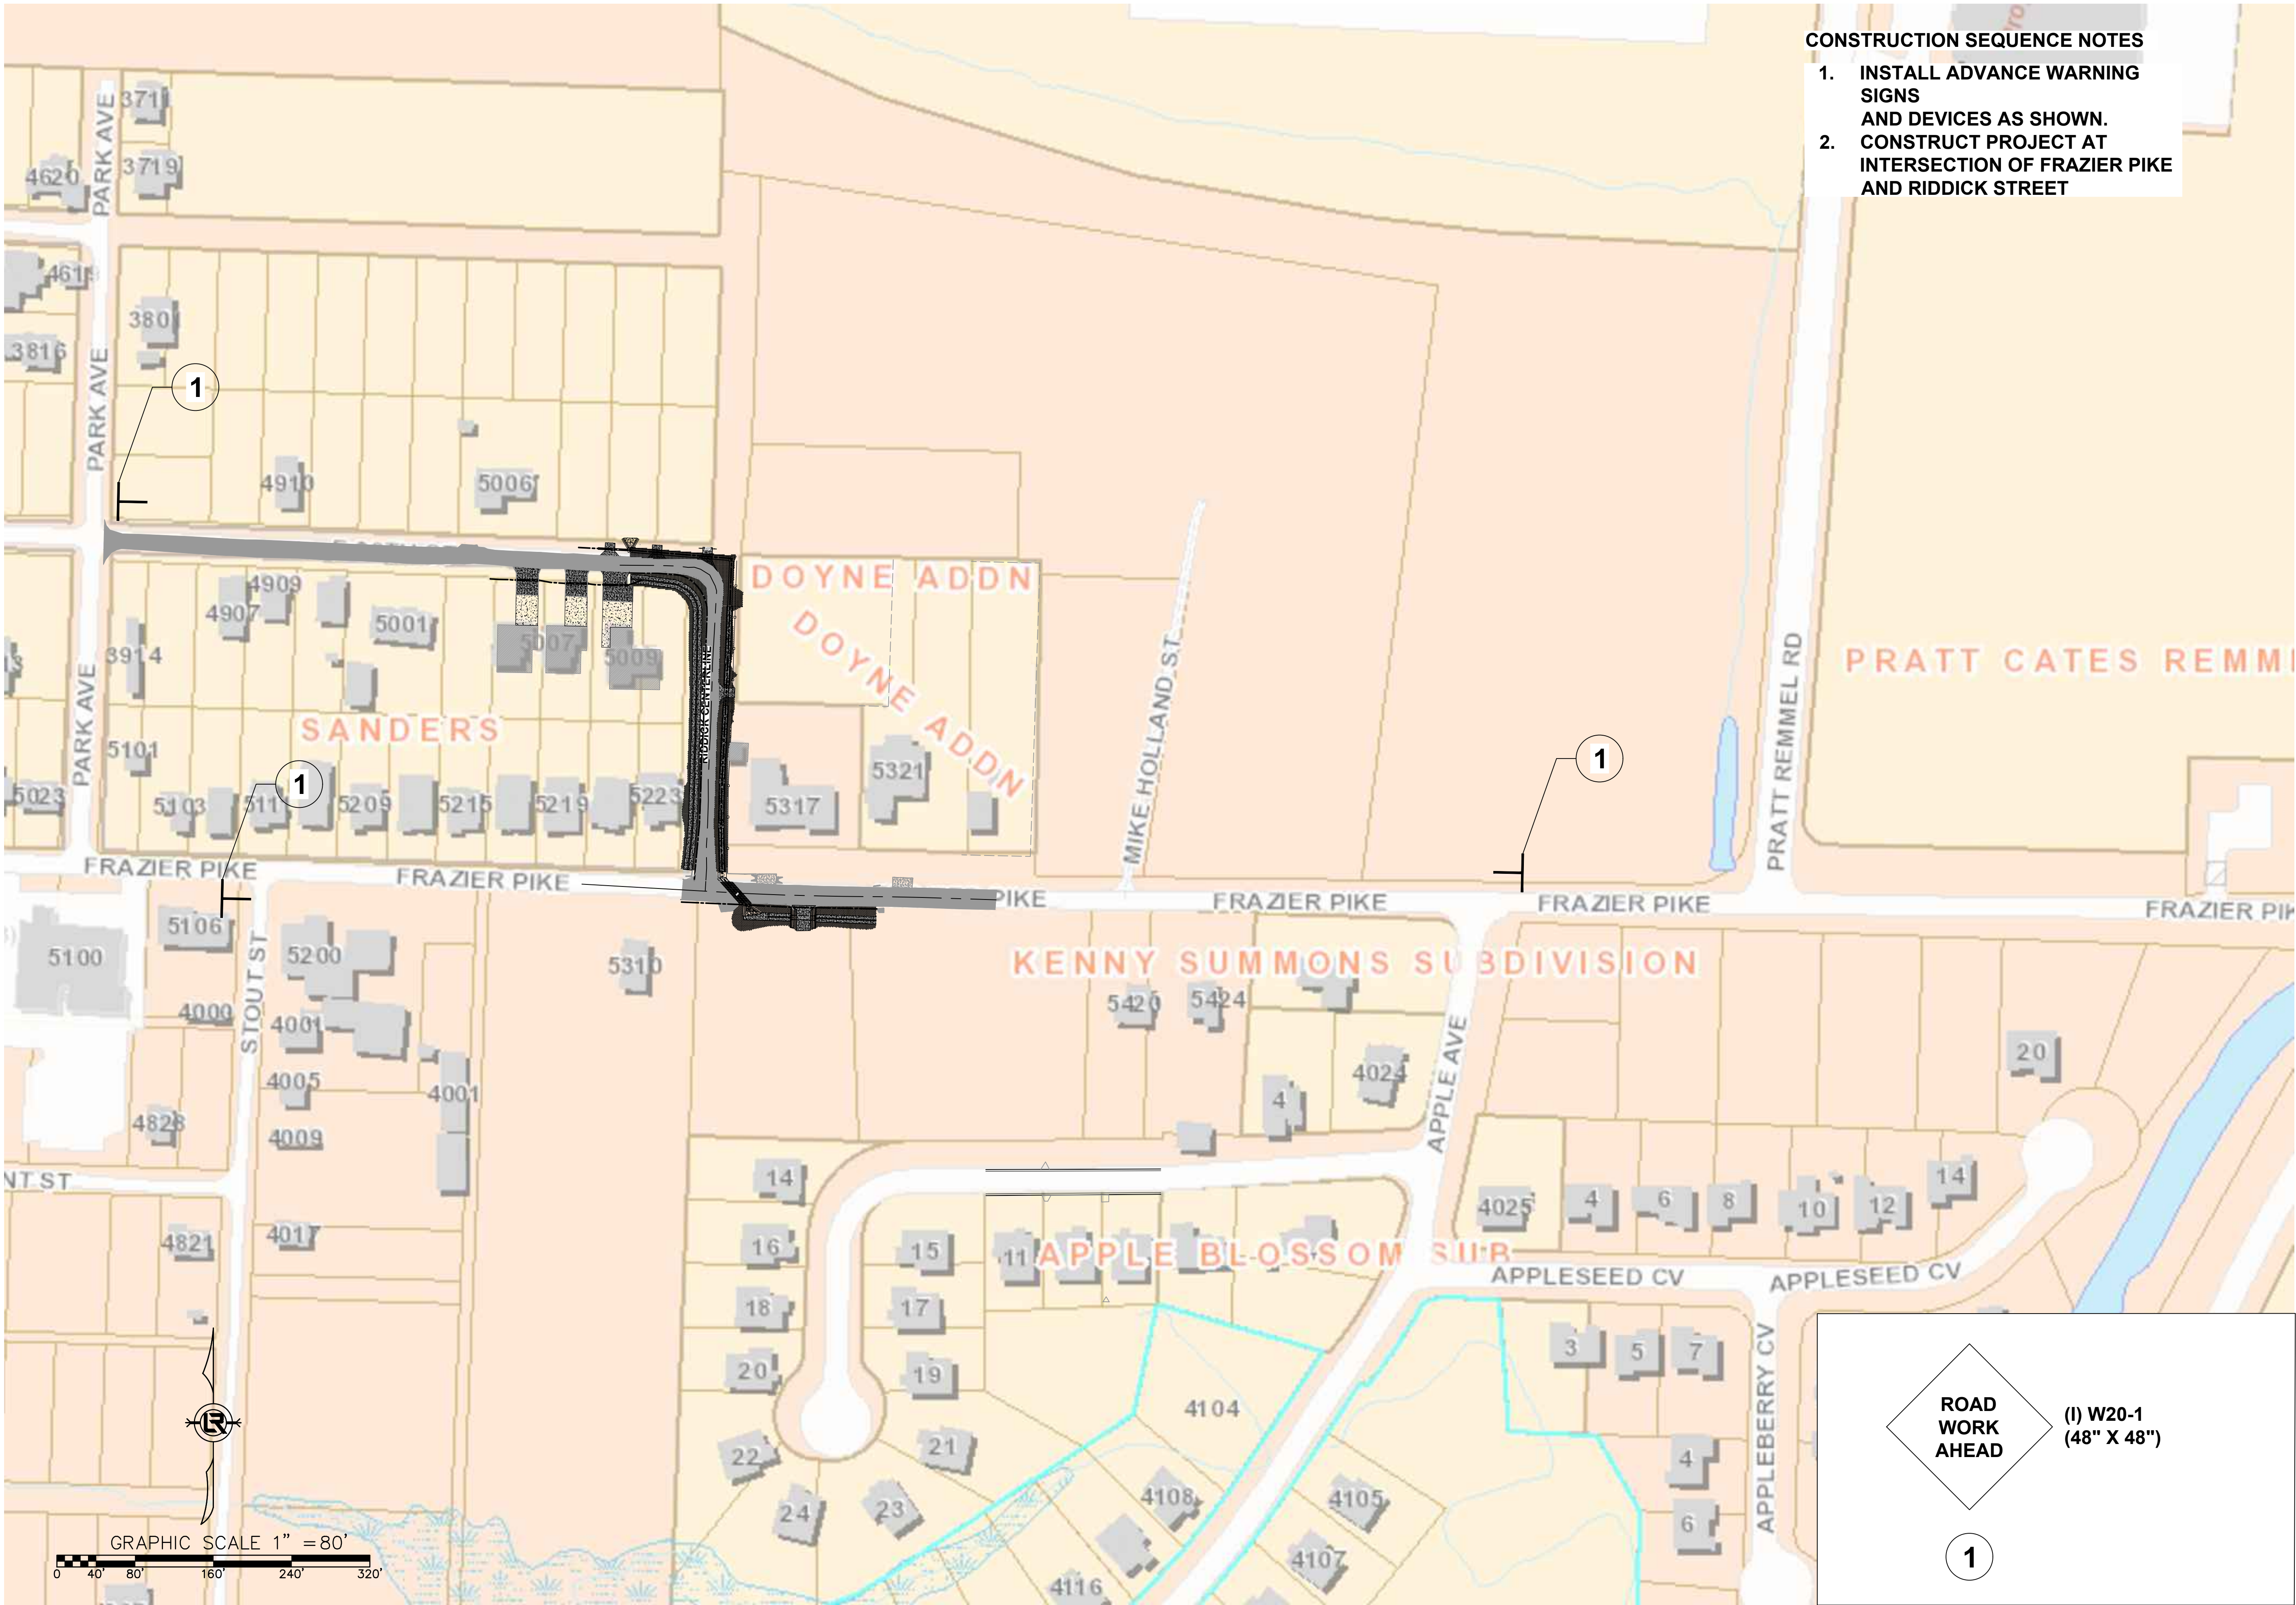

- CONSTRUCTION SEQUENCE NOTES
1. INSTALL ADVANCE WARNING SIGNS AND DEVICES AS SHOWN.
 2. CONSTRUCT PROJECT AT INTERSECTION OF FRAZIER PIKE AND RIDDICK STREET

REVISIONS	DATE

CITY OF LITTLE ROCK, ARKANSAS

EAST 39TH ST. DRAINAGE IMPROVEMENTS

MAINTENANCE OF TRAFFIC

DEPARTMENT OF PUBLIC WORKS

CIVIL ENGINEERING

701 W. MARKHAM

LITTLE ROCK, ARKANSAS 72201

STATE OF ARKANSAS

REGISTERED PROFESSIONAL ENGINEER

ANDREW H. RYKE

No. 10452

DRAWN BY JNS

DESIGNED JNS

CHECKED AHR

DATE 4/11/2025

SCALE 1" = 80'

PROJECT NO. CLR # 01-22-DR-01

SHEET NO. C800

ROAD WORK AHEAD

(I) W20-1 (48" X 48")

1