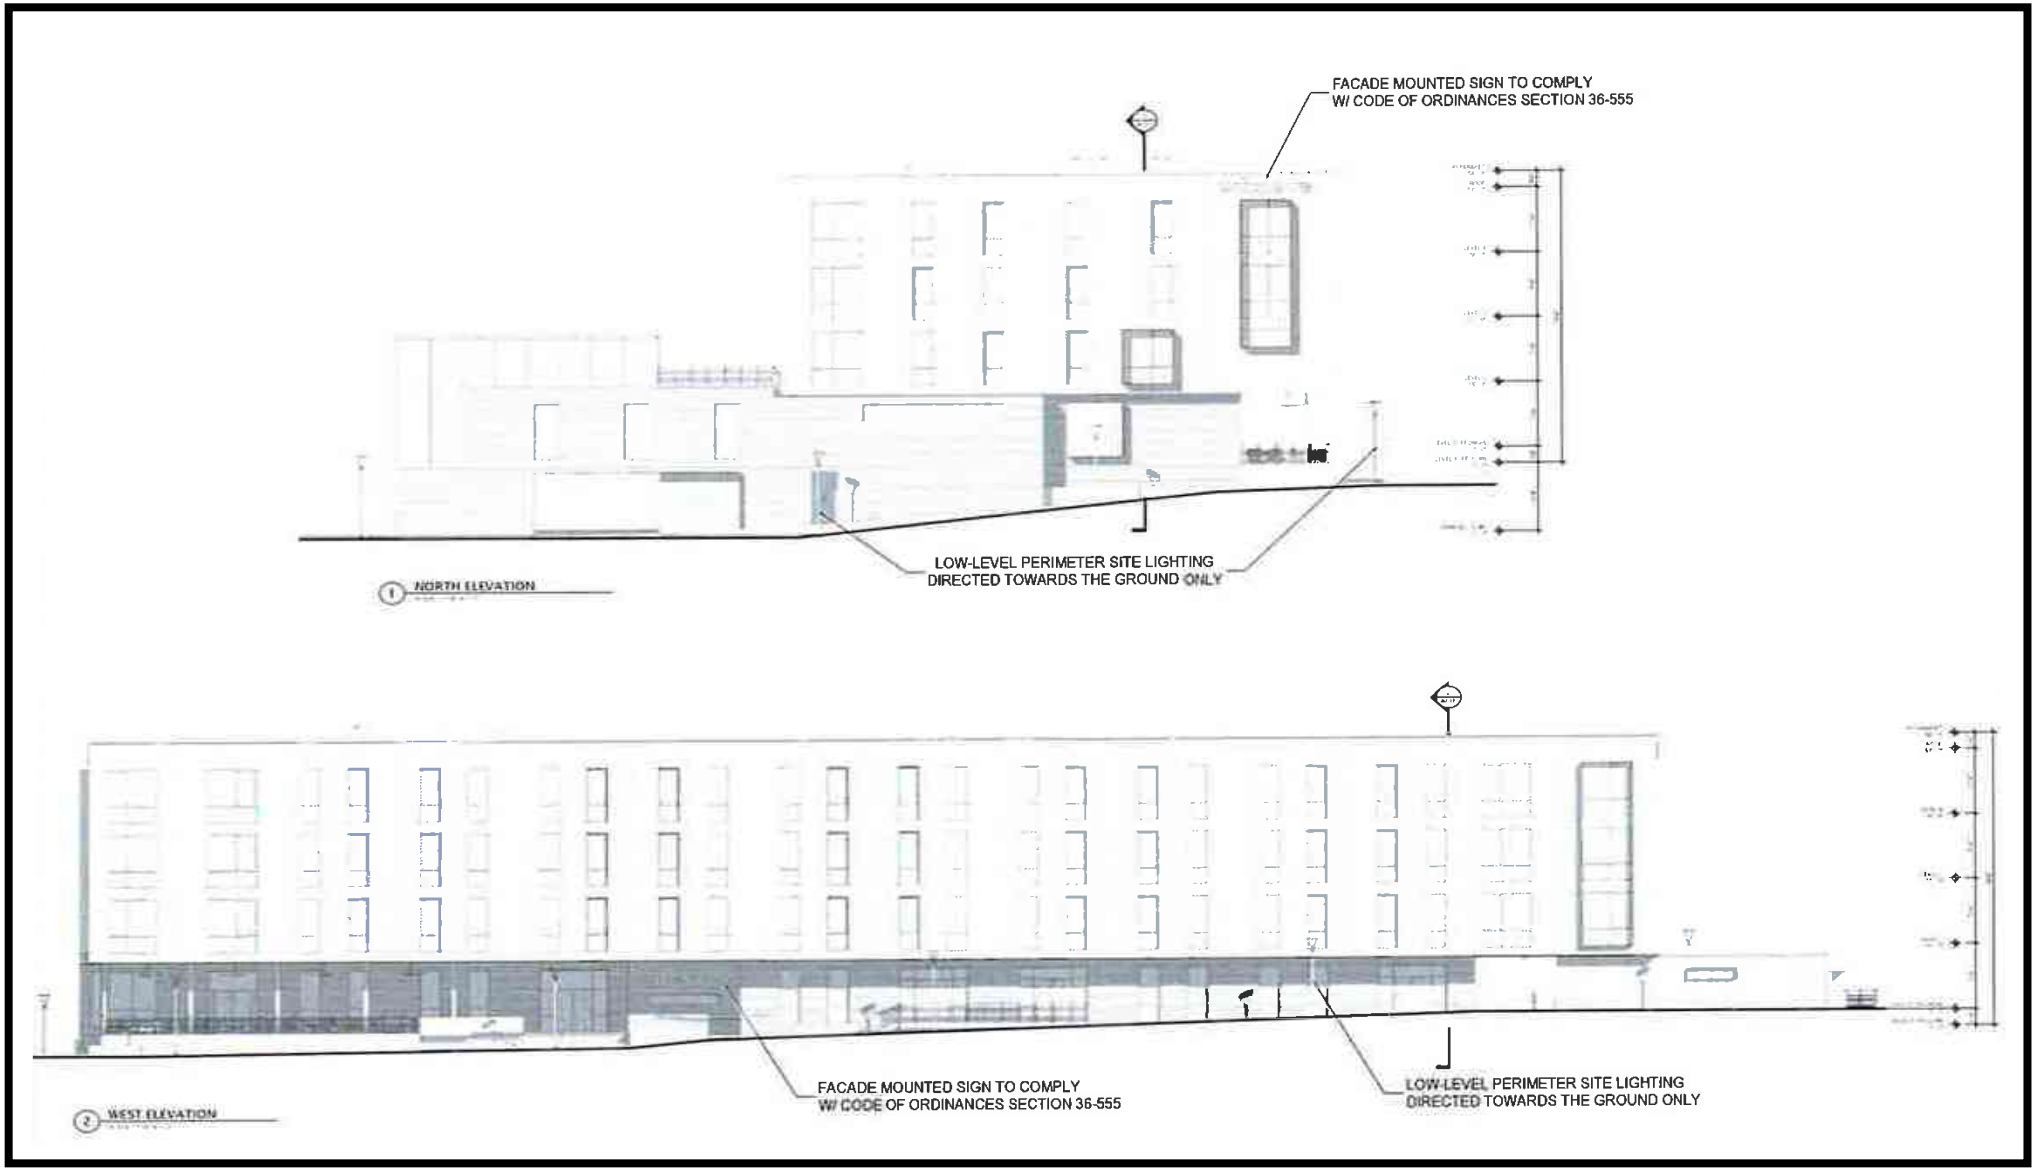

Sketch Map
City of Little Rock Planning & Development

Case No: Z-9749 Sketch 2 of 4 North & West Elevation

Name: Artspace

Location: SWC of E. 7th & College Streets

Title: PCD

N