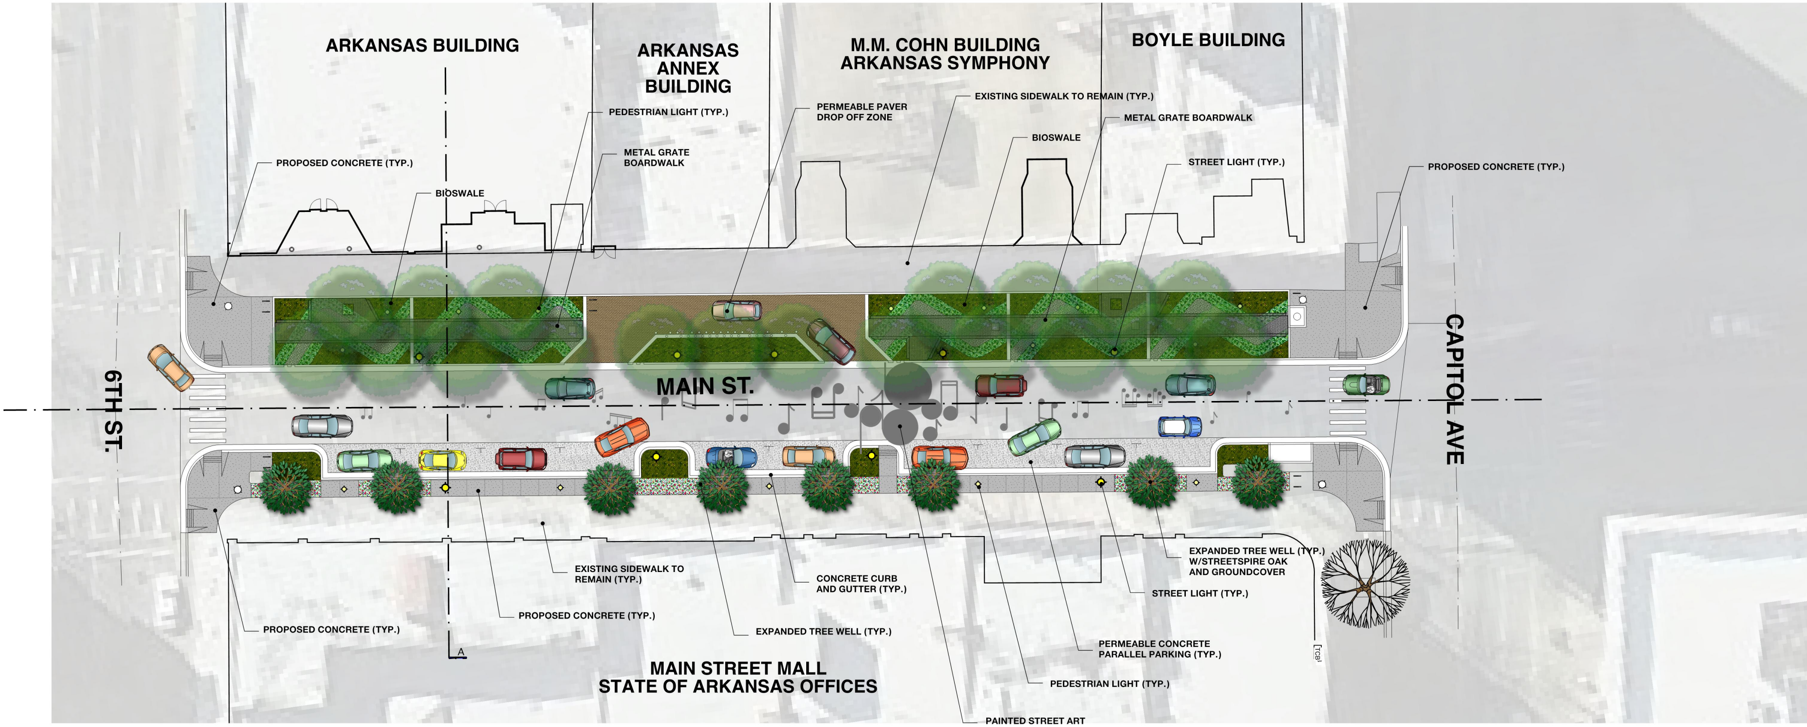
ARKANSAS BUILDING
ARKANSAS ANNEX BUILDING
M.M. COHN BUILDING
ARKANSAS SYMPHONY
BOYLE BUILDING
PEDESTRIAN LIGHT (TYP.)
PERMEABLE PAVER DROP OFF ZONE
EXISTING SIDEWALK TO REMAIN (TYP.)
METAL GRATE BOARDWALK
BIOSWALE
METAL GRATE BOARDWALK
STREET LIGHT (TYP.)
PROPOSED CONCRETE (TYP.)
PROPOSED CONCRETE (TYP.)
BIOSWALE
6TH ST.
MAIN ST.
CAPITOL AVE
EXPANDED TREE WELL (TYP.) W/STREETSPIRE OAK AND GROUNDCOVER
STREET LIGHT (TYP.)
EXISTING SIDEWALK TO REMAIN (TYP.)
CONCRETE CURB AND GUTTER (TYP.)
PROPOSED CONCRETE (TYP.)
PROPOSED CONCRETE (TYP.)
EXPANDED TREE WELL (TYP.)
PERMEABLE CONCRETE PARALLEL PARKING (TYP.)
PEDESTRIAN LIGHT (TYP.)
PAINTED STREET ART
A
MAIN STREET MALL
STATE OF ARKANSAS OFFICES

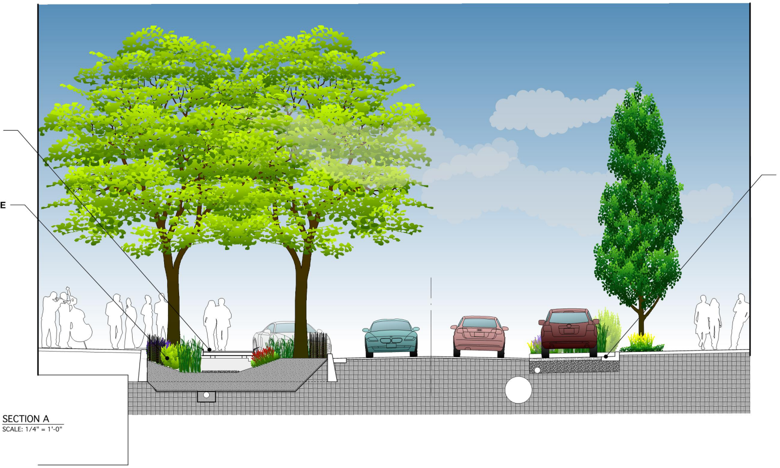
METAL GRATE BOARDWALK
BIOSWALE
PERMEABLE CONCRETE PARALLEL PARKING (TYP.)

SECTION A
SCALE: 1/4" = 1'-0"

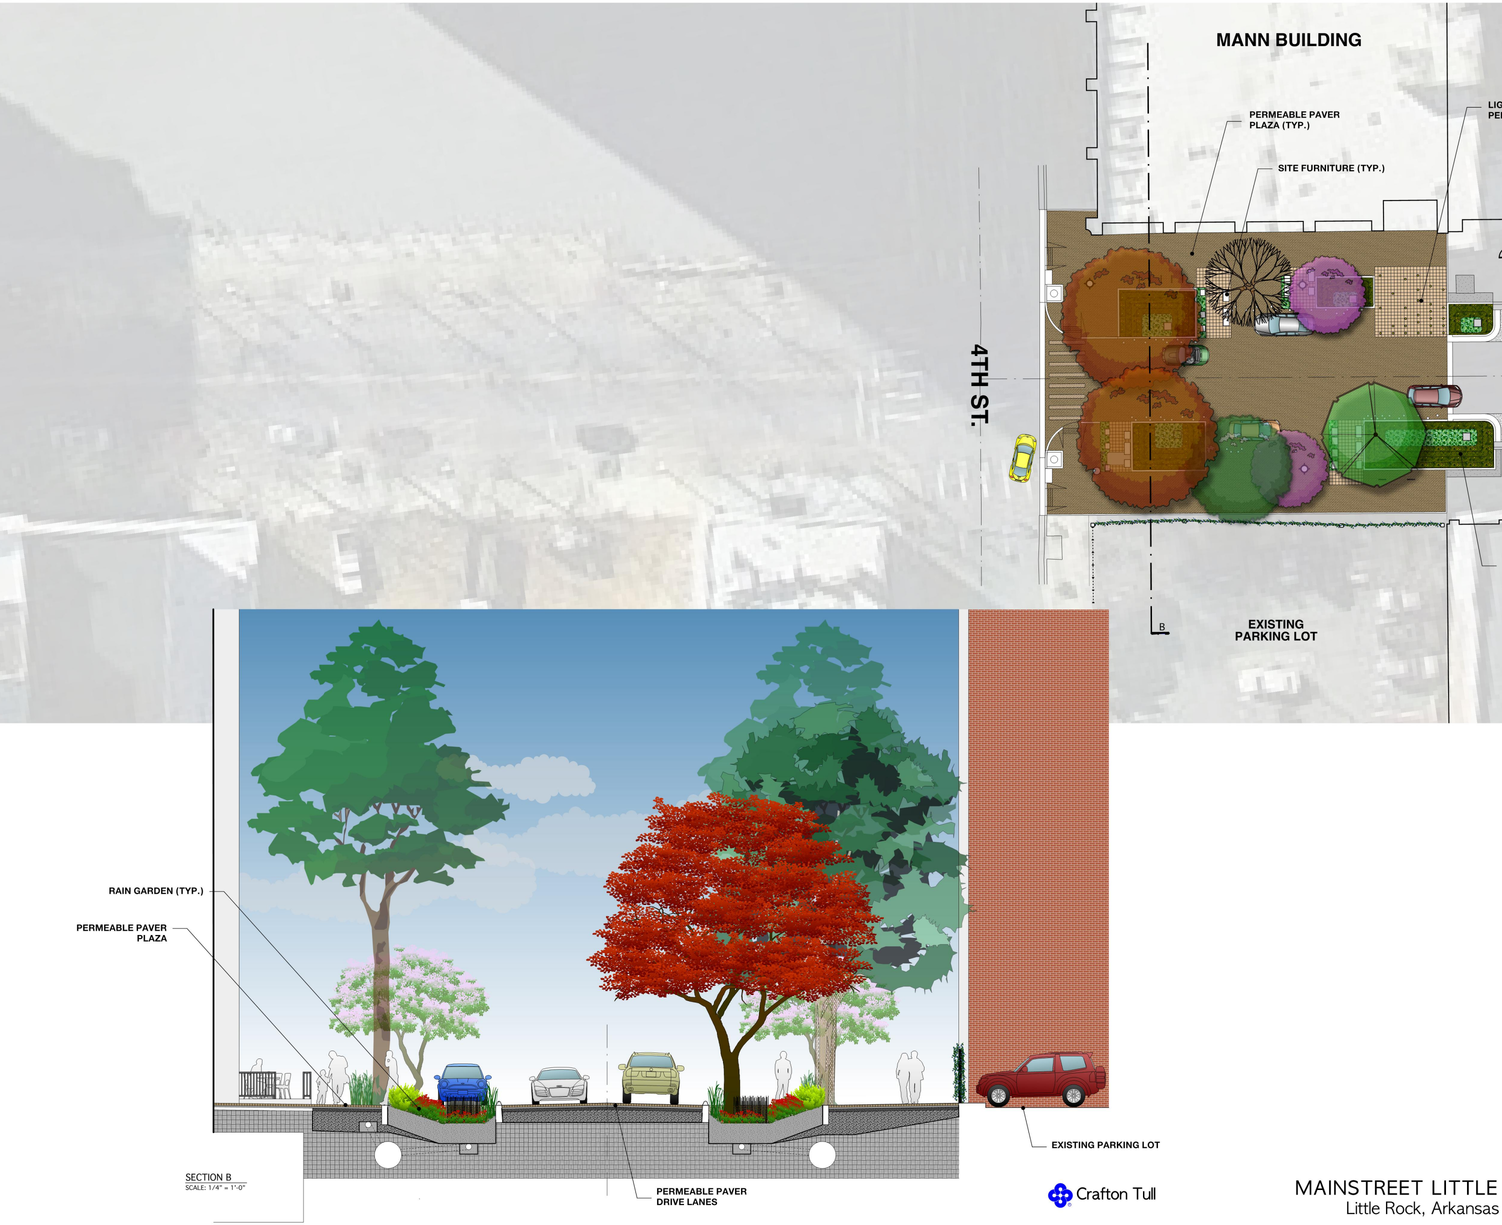
MANN BUILDING
PERMEABLE PAVER PLAZA (TYP.)
SITE FURNITURE (TYP.)
LIG
PE
4TH ST.
B
EXISTING PARKING LOT
RAIN GARDEN (TYP.)
PERMEABLE PAVER PLAZA
EXISTING PARKING LOT
PERMEABLE PAVER DRIVE LANES
SECTION B
SCALE: 1/4" = 1'-0"

Crafton Tull

MAINSTREET LITTLE
Little Rock, Arkansas

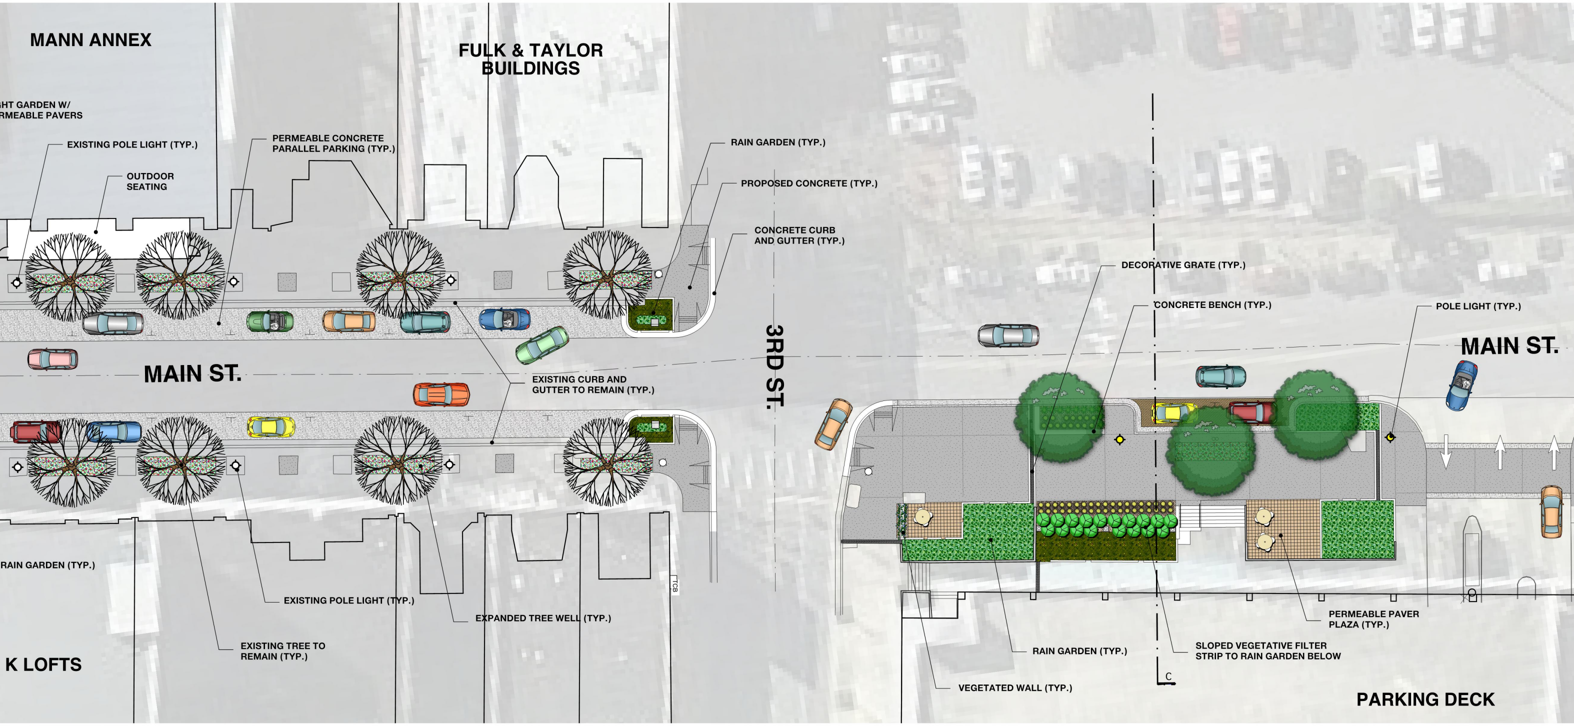
MANN ANNEX
FULK & TAYLOR BUILDINGS
HT GARDEN W/ RMEABLE PAVERS
EXISTING POLE LIGHT (TYP.)
PERMEABLE CONCRETE PARALLEL PARKING (TYP.)
OUTDOOR SEATING
RAIN GARDEN (TYP.)
PROPOSED CONCRETE (TYP.)
CONCRETE CURB AND GUTTER (TYP.)
DECORATIVE GRATE (TYP.)
CONCRETE BENCH (TYP.)
POLE LIGHT (TYP.)
MAIN ST.
MAIN ST.
3RD ST.
EXISTING CURB AND GUTTER TO REMAIN (TYP.)
RAIN GARDEN (TYP.)
EXISTING POLE LIGHT (TYP.)
EXPANDED TREE WELL (TYP.)
EXISTING TREE TO REMAIN (TYP.)
K LOFTS
TCB
PERMEABLE PAVER PLAZA (TYP.)
RAIN GARDEN (TYP.)
SLOPED VEGETATIVE FILTER STRIP TO RAIN GARDEN BELOW
C
VEGETATED WALL (TYP.)
PARKING DECK

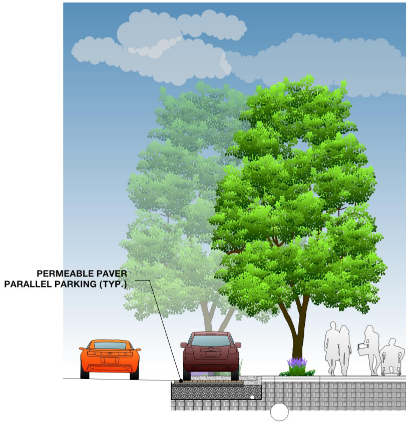
PERMEABLE PAVER PARALLEL PARKING (TYP.)

ROCK

GRAPHIC SCALE IN FEET
10' 0 10'

SECTION C
SCALE: 1/4" = 1'-0"

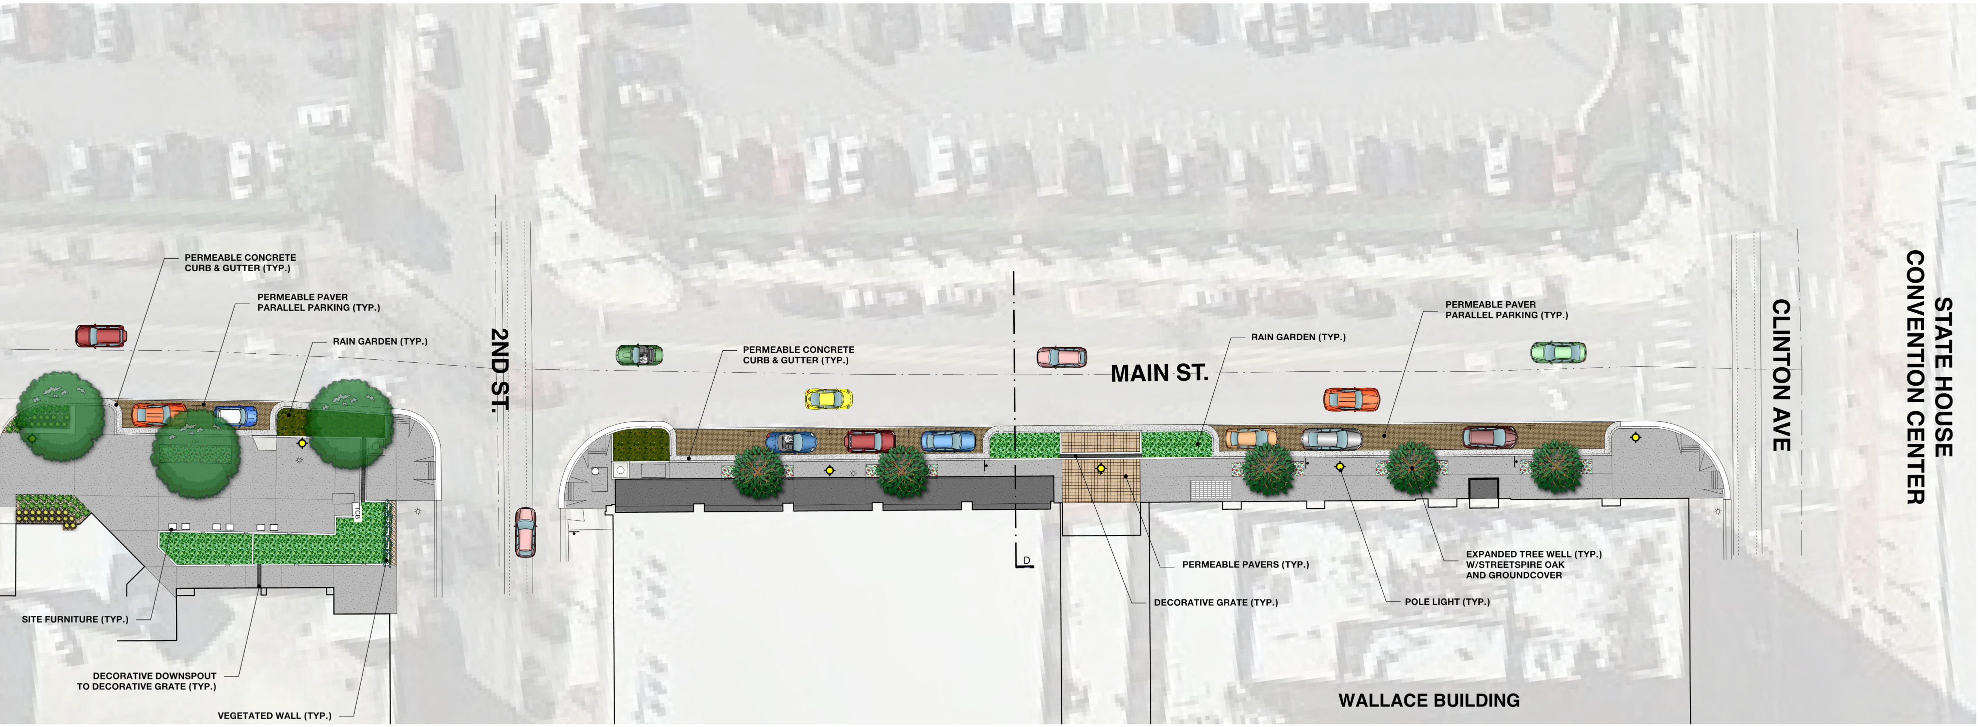
PERMEABLE CONCRETE CURB & GUTTER (TYP.)
PERMEABLE PAVER PARALLEL PARKING (TYP.)
RAIN GARDEN (TYP.)
2ND ST.
PERMEABLE CONCRETE CURB & GUTTER (TYP.)
MAIN ST.
RAIN GARDEN (TYP.)
PERMEABLE PAVER PARALLEL PARKING (TYP.)
CLINTON AVE
STATE HOUSE CONVENTION CENTER
SITE FURNITURE (TYP.)
DECORATIVE DOWNSPOUT TO DECORATIVE GRATE (TYP.)
VEGETATED WALL (TYP.)
D
PERMEABLE PAVERS (TYP.)
DECORATIVE GRATE (TYP.)
POLE LIGHT (TYP.)
EXPANDED TREE WELL (TYP.) W/STREETSPIRE OAK AND GROUNDCOVER
WALLACE BUILDING

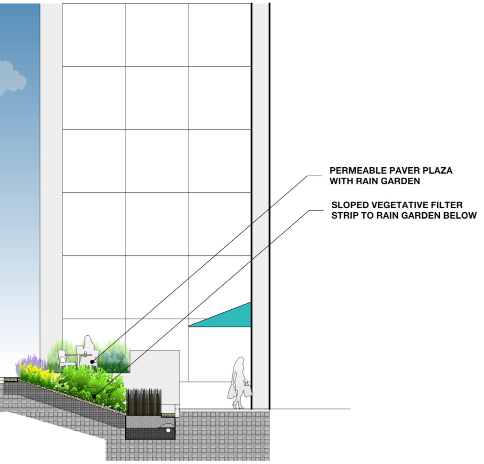
PERMEABLE PAVER PLAZA WITH RAIN GARDEN
SLOPED VEGETATIVE FILTER STRIP TO RAIN GARDEN BELOW

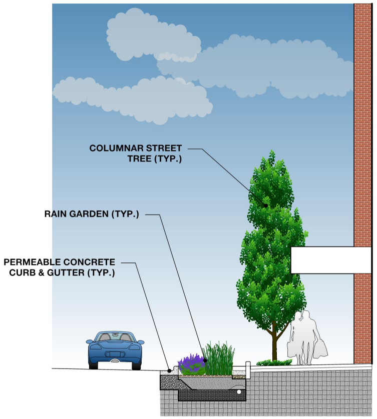
COLUMNAR STREET TREE (TYP.)
RAIN GARDEN (TYP.)
PERMEABLE CONCRETE CURB & GUTTER (TYP.)

SECTION D
SCALE: 1/4" = 1'-0"