

A-357	NORTH OF DENNY RD. & EAST OF FERNDALE CUTOFF	PLANNING COMMISSION OCOTBER 8, 2026
Master Street Plan		

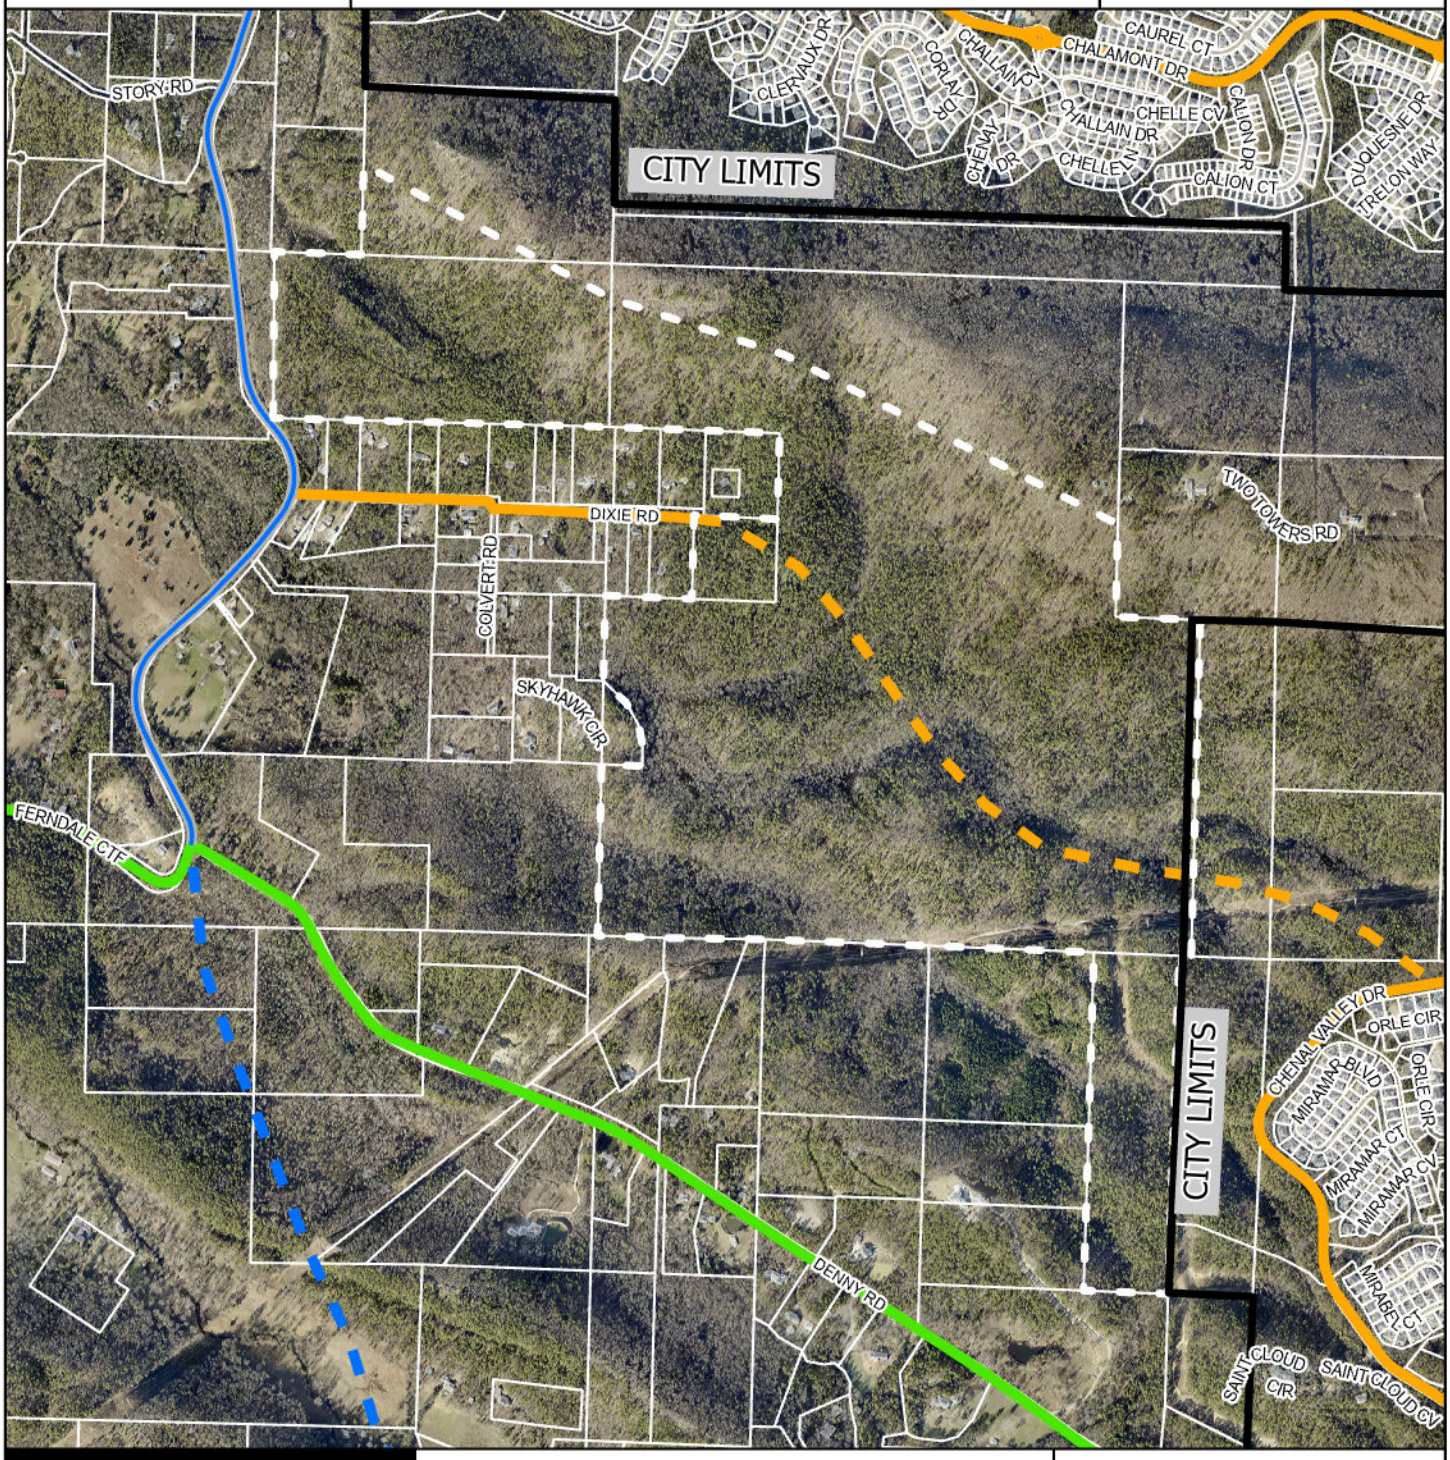

Legend

- Parcel Lines
- Collector
- Minor Arterial
- Principal Arterial (Alt. Design)
- Proposed Collector
- Proposed Principal Arterial

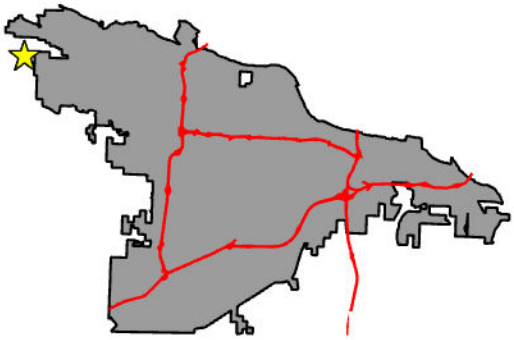

CITY OF LITTLE ROCK ARKANSAS

DEPARTMENT OF
PLANNING & DEVELOPMENT