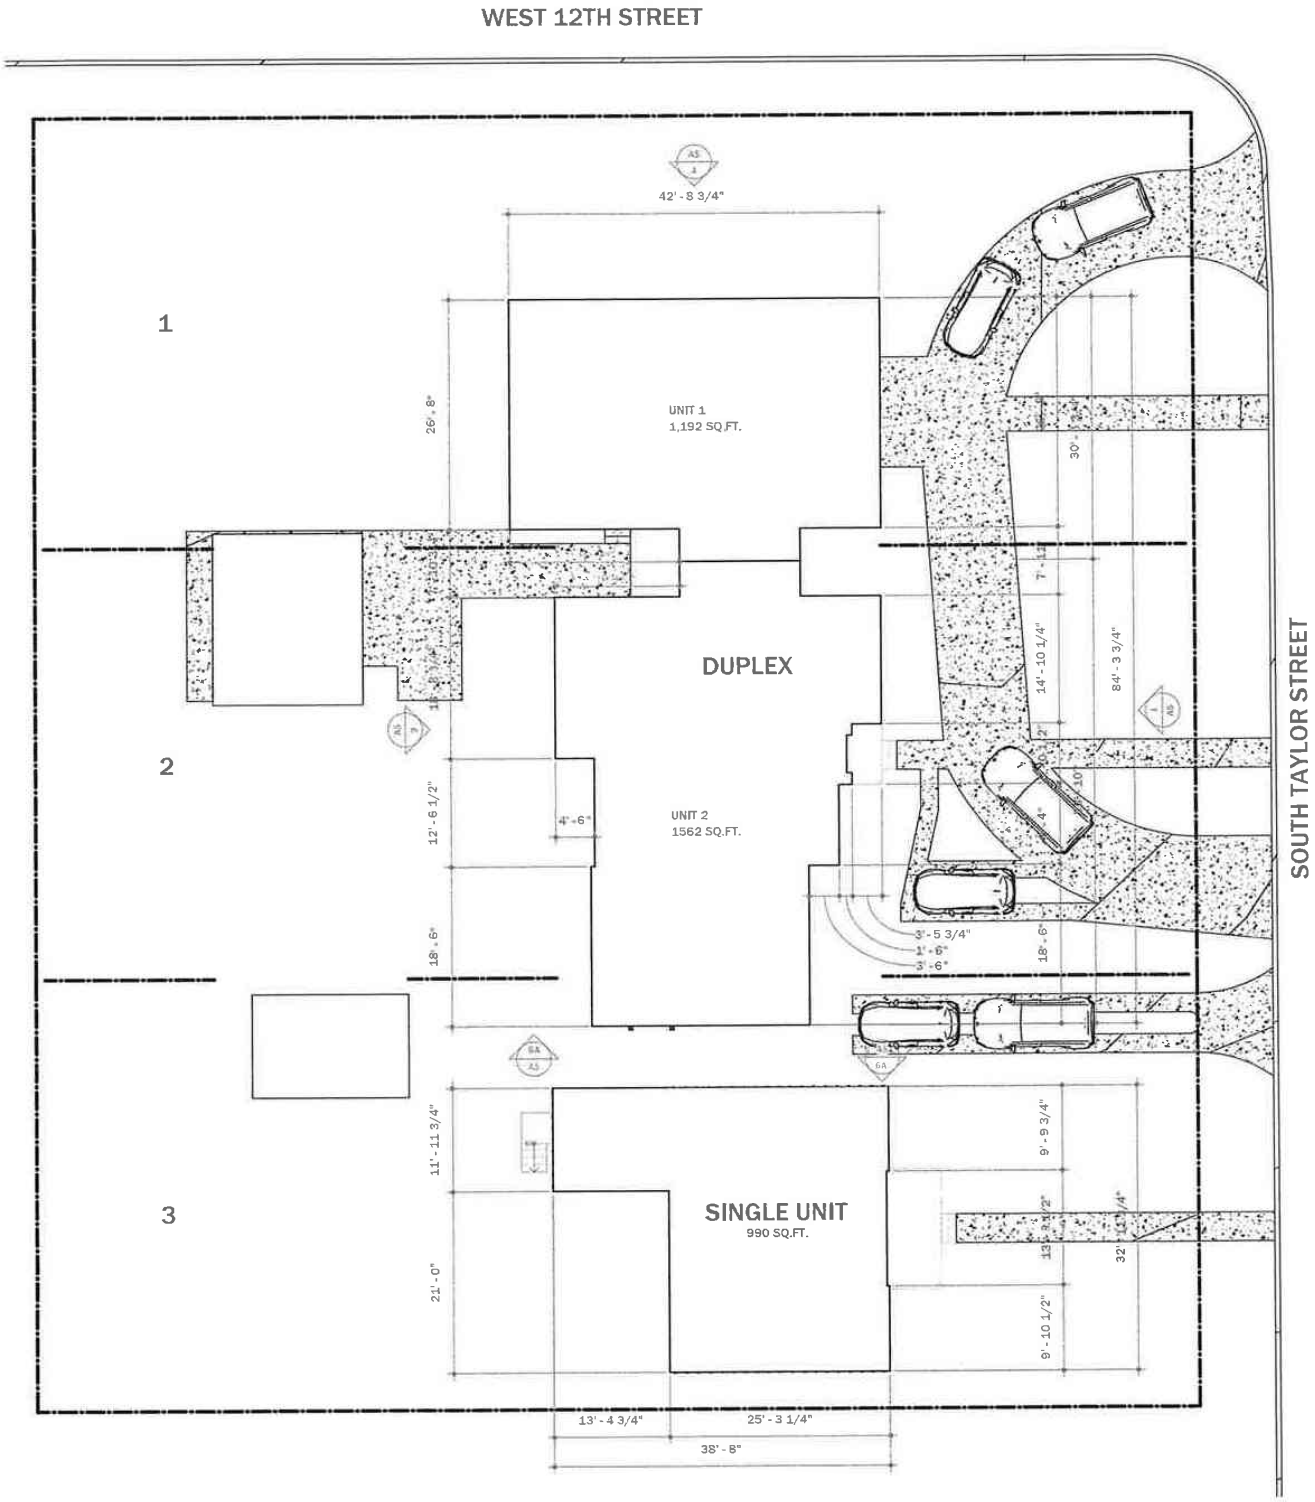

Sketch Map
City of Little Rock Planning & Development

Case No: Z-9964-A

Name: Sanchez Tri-plex

Location: 1200 S. Taylor St.

Title: PDR

N