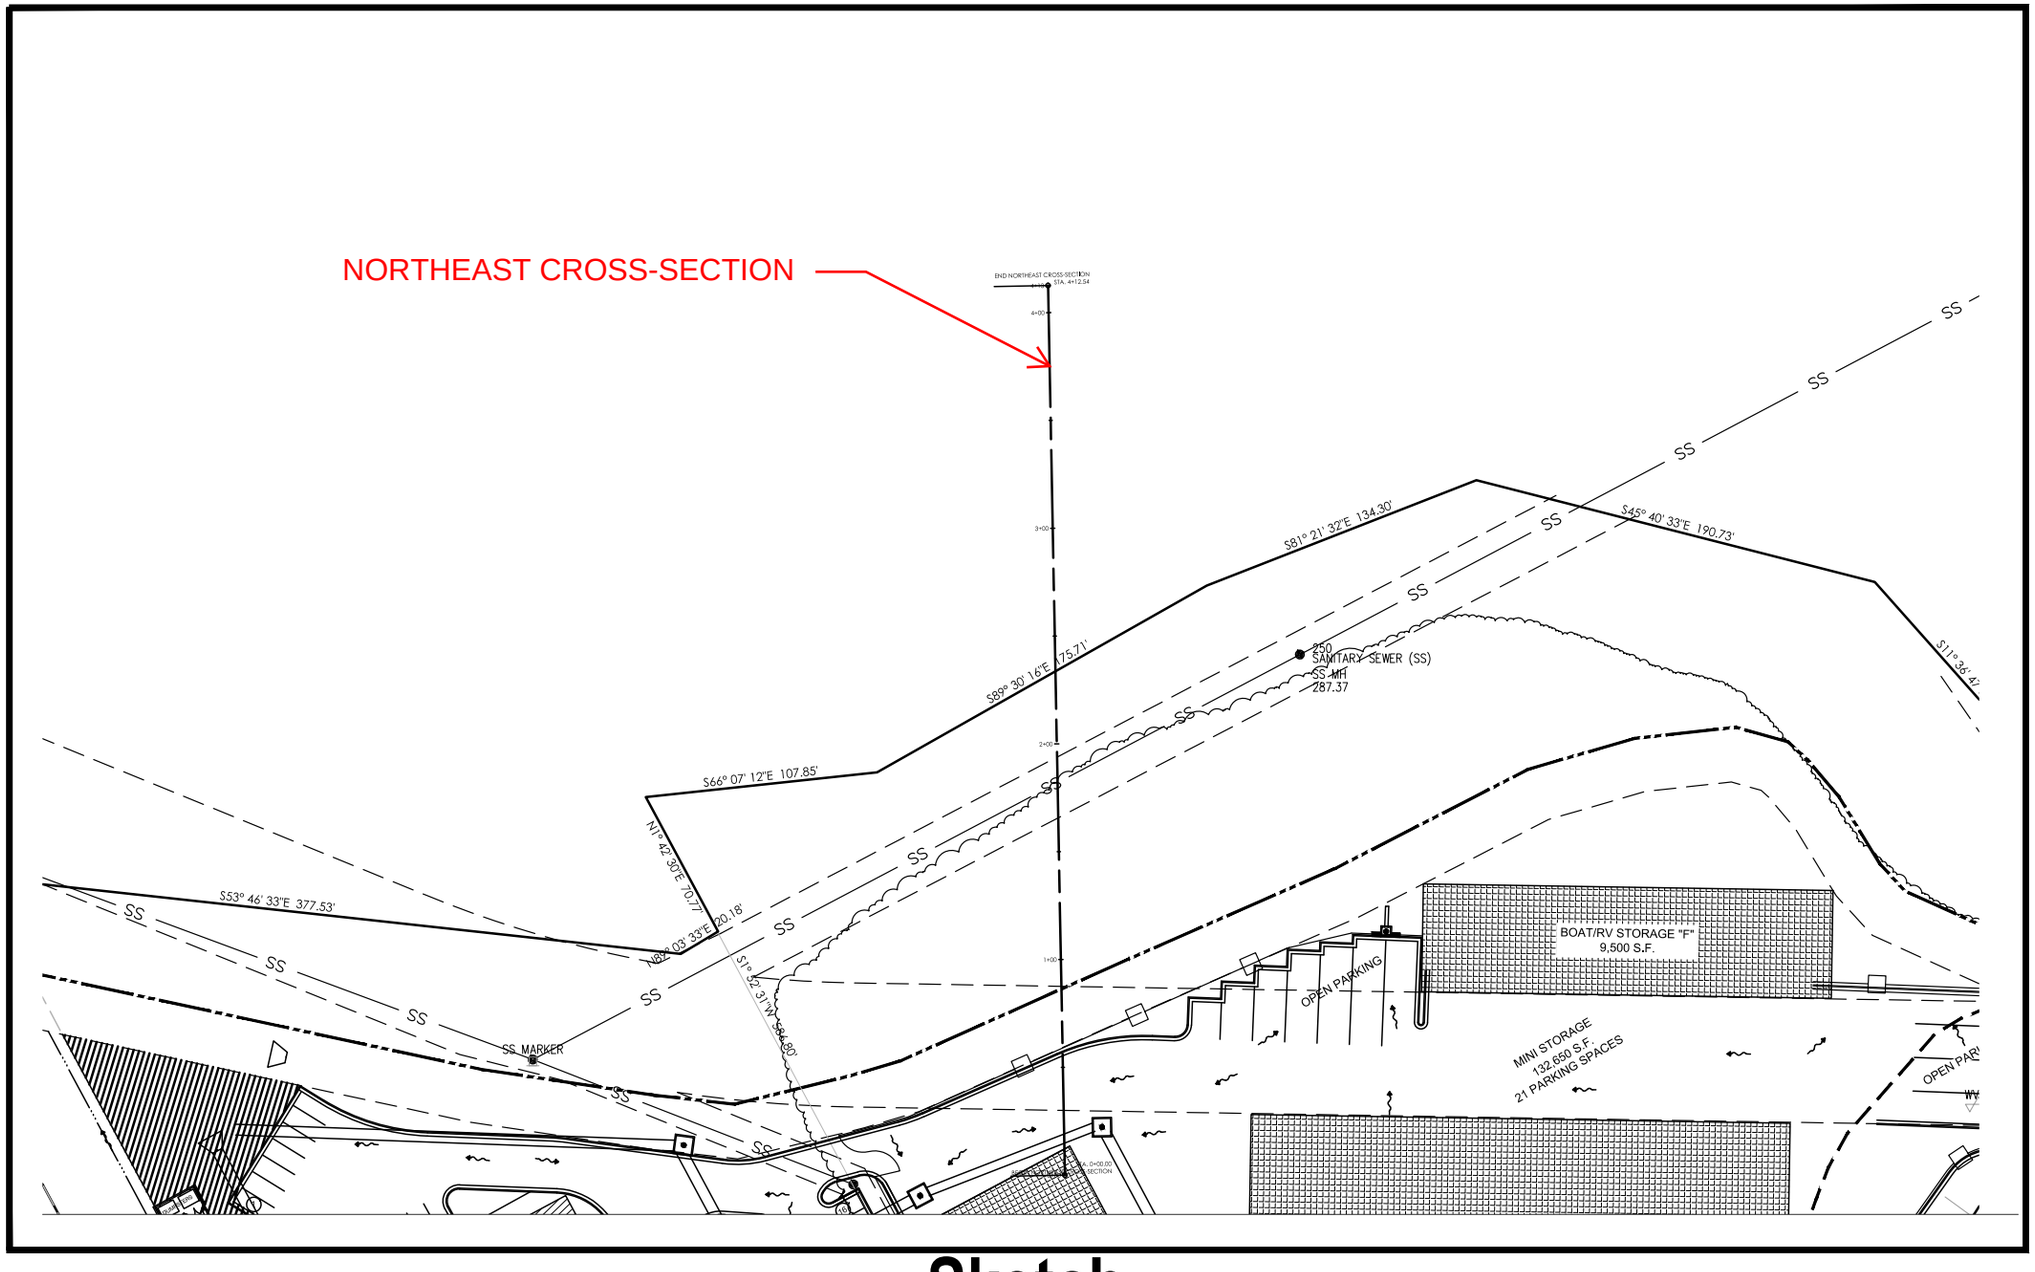

Sketch

City of Little Rock Planning & Development

Case No: Z-7500-H Sketch 2 of 5
Name: Hamilton Station
Location: 14524 Cantrell Road

Title: Rezoning to PCD

N