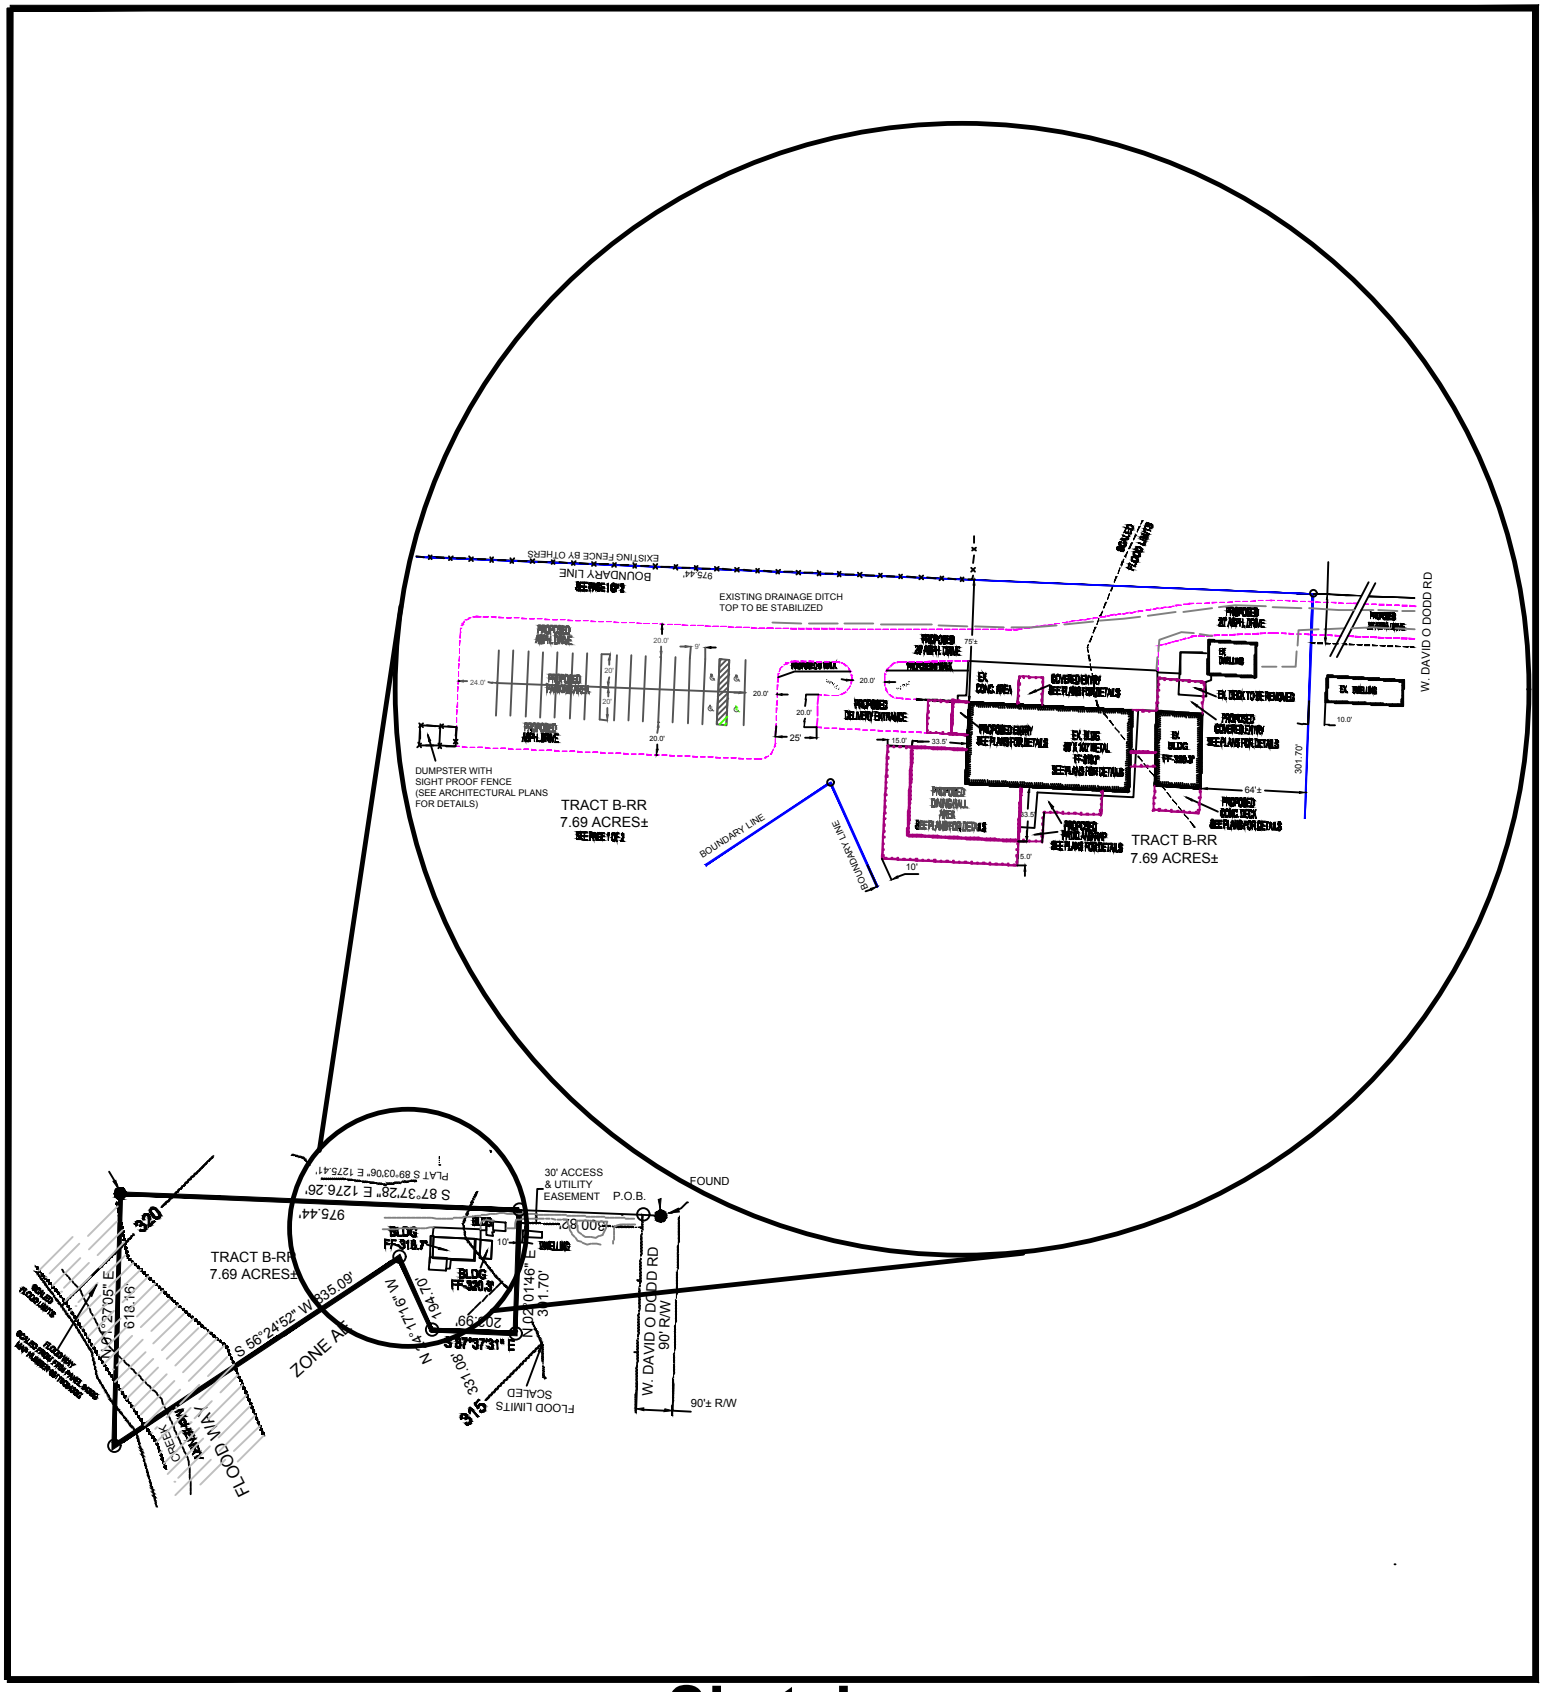

Sketch

City of Little Rock Planning & Development

Case No: Z-9305

Name: Meyer

Location: 10 Rusty Tractor Lane

Title: PCD

N