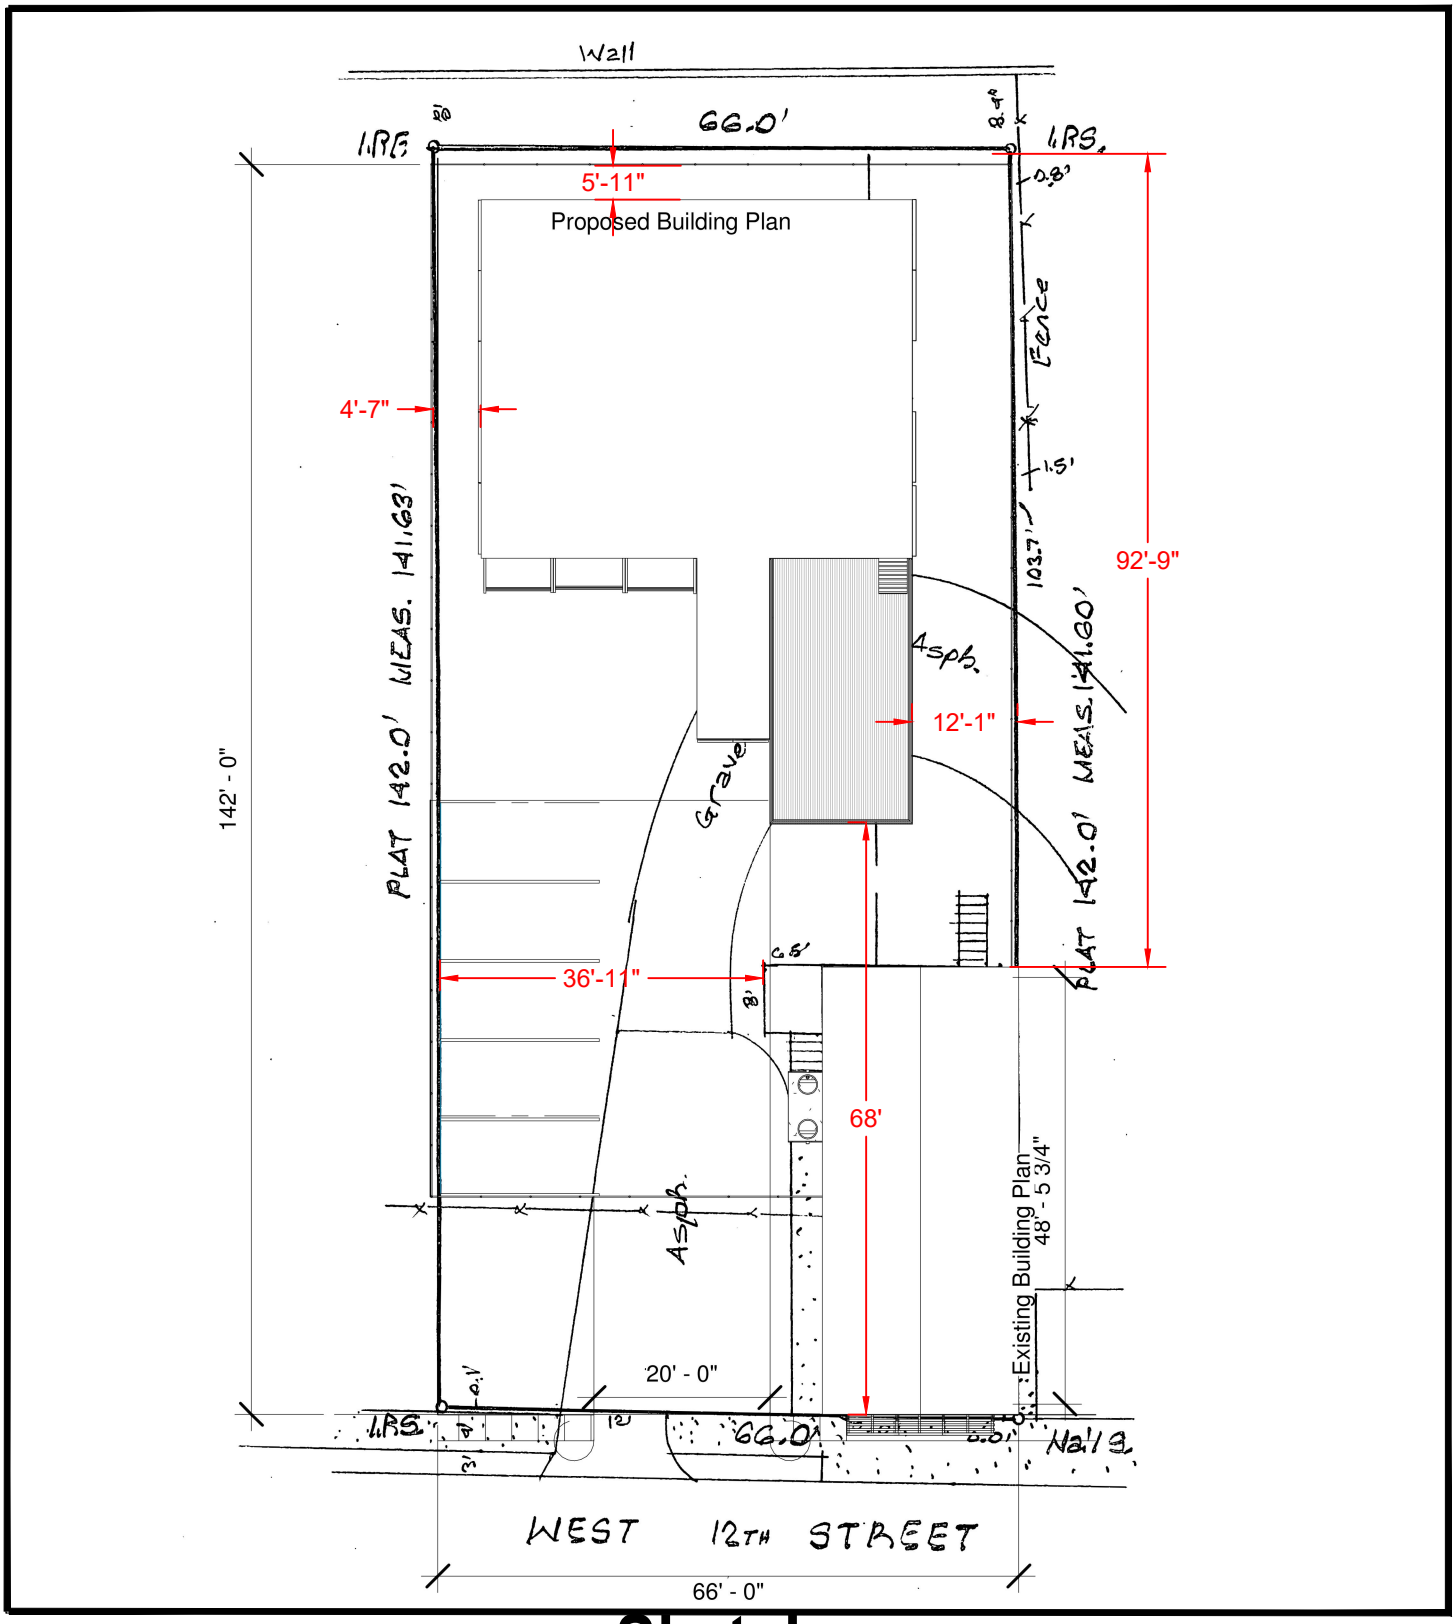

Sketch

City of Little Rock Planning & Development

Case No: Z-9560 Sheet 1 of 3

Name: kustommade Properties

Location: 2916 West 12th Street

Title: R-3

Planning & Development
Staff Comments in Red.

N