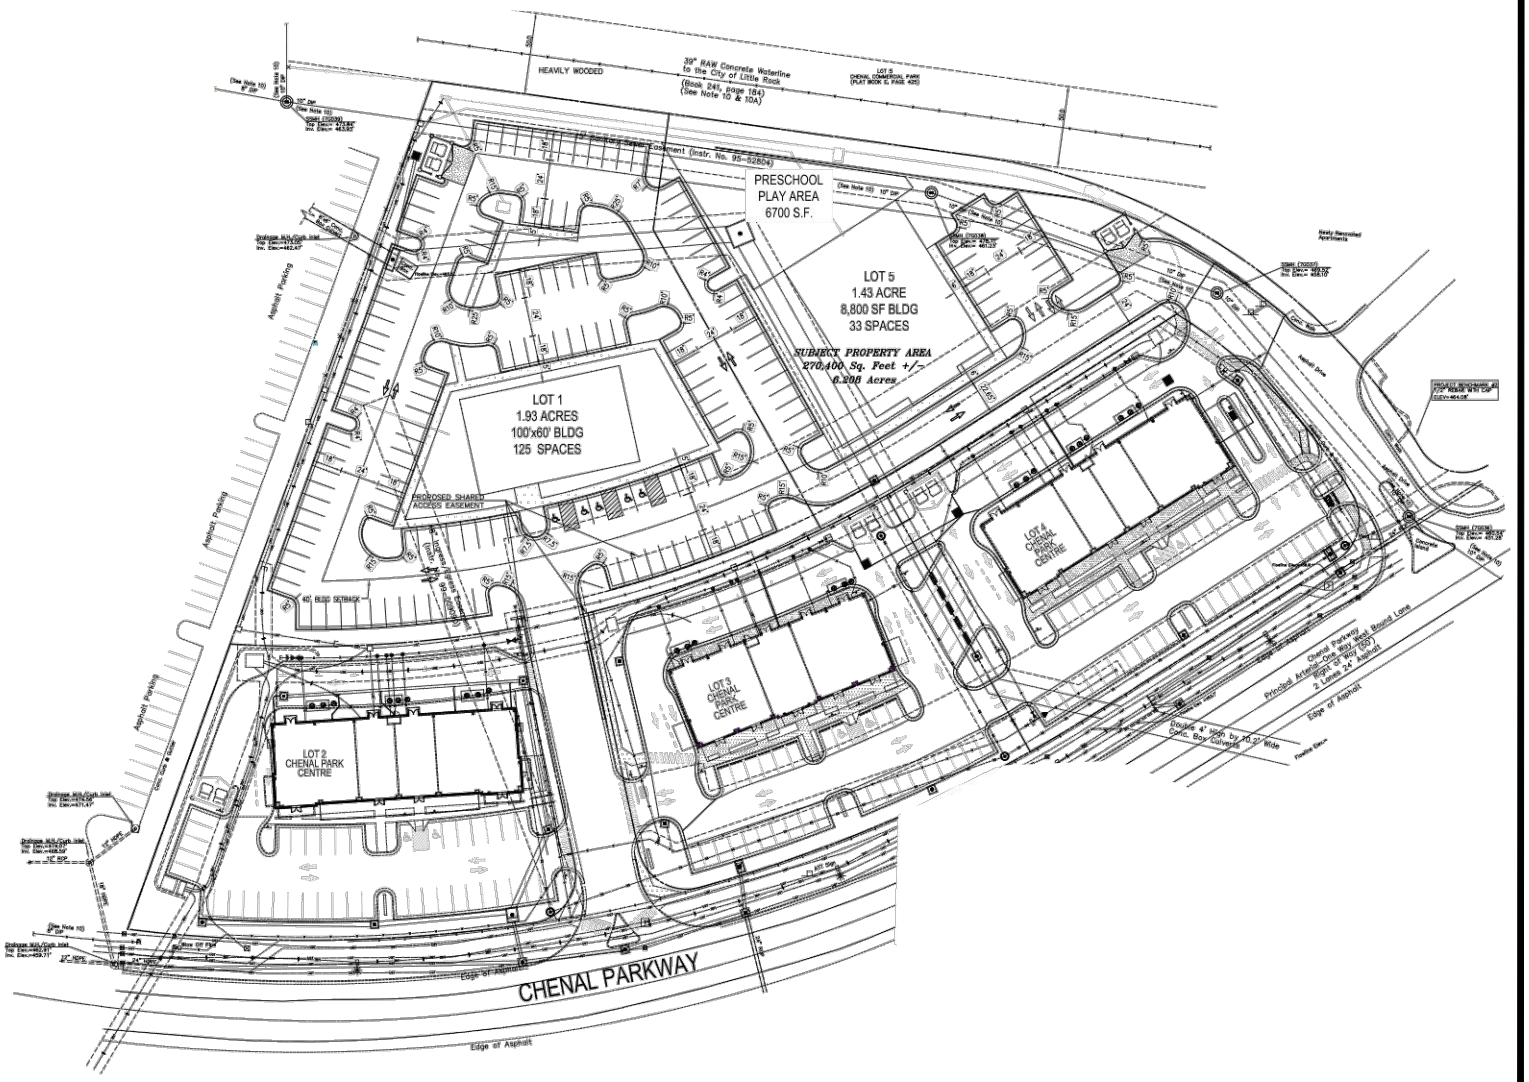

Sketch

City of Little Rock Planning & Development

Case No: Z-4470-M

Name: Chenal Park Centre

Location: 15100-15198 Chenal Parkway

Title: PCD

N