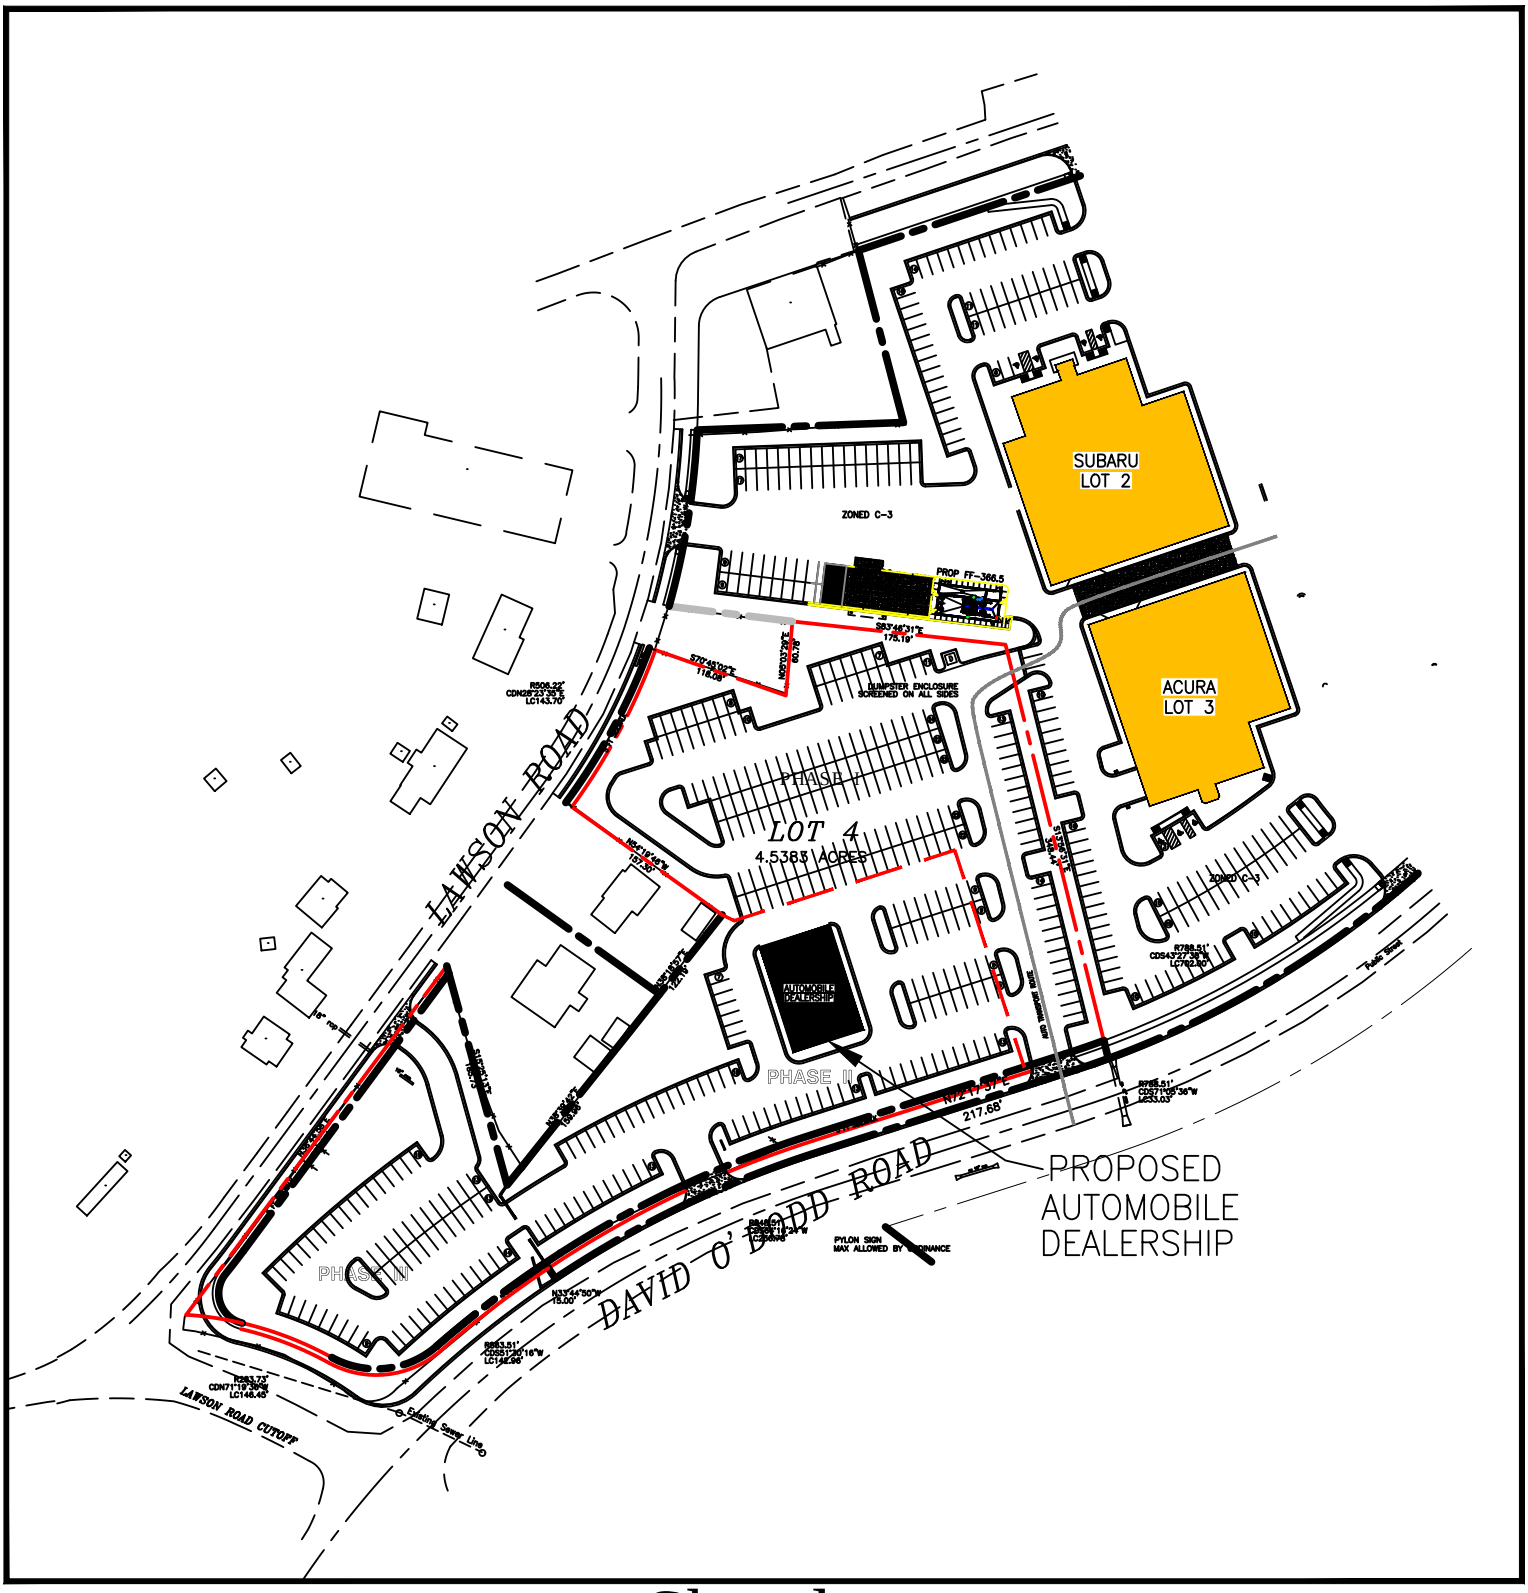

Sketch

City of Little Rock Planning & Development

Case No: **Z-6973-G**

Name: Lot 4 the Village at Colonel Glenn

Location: Located north of David o Dodd Road in the 13700 Block

Issue: Revised Short Form

N