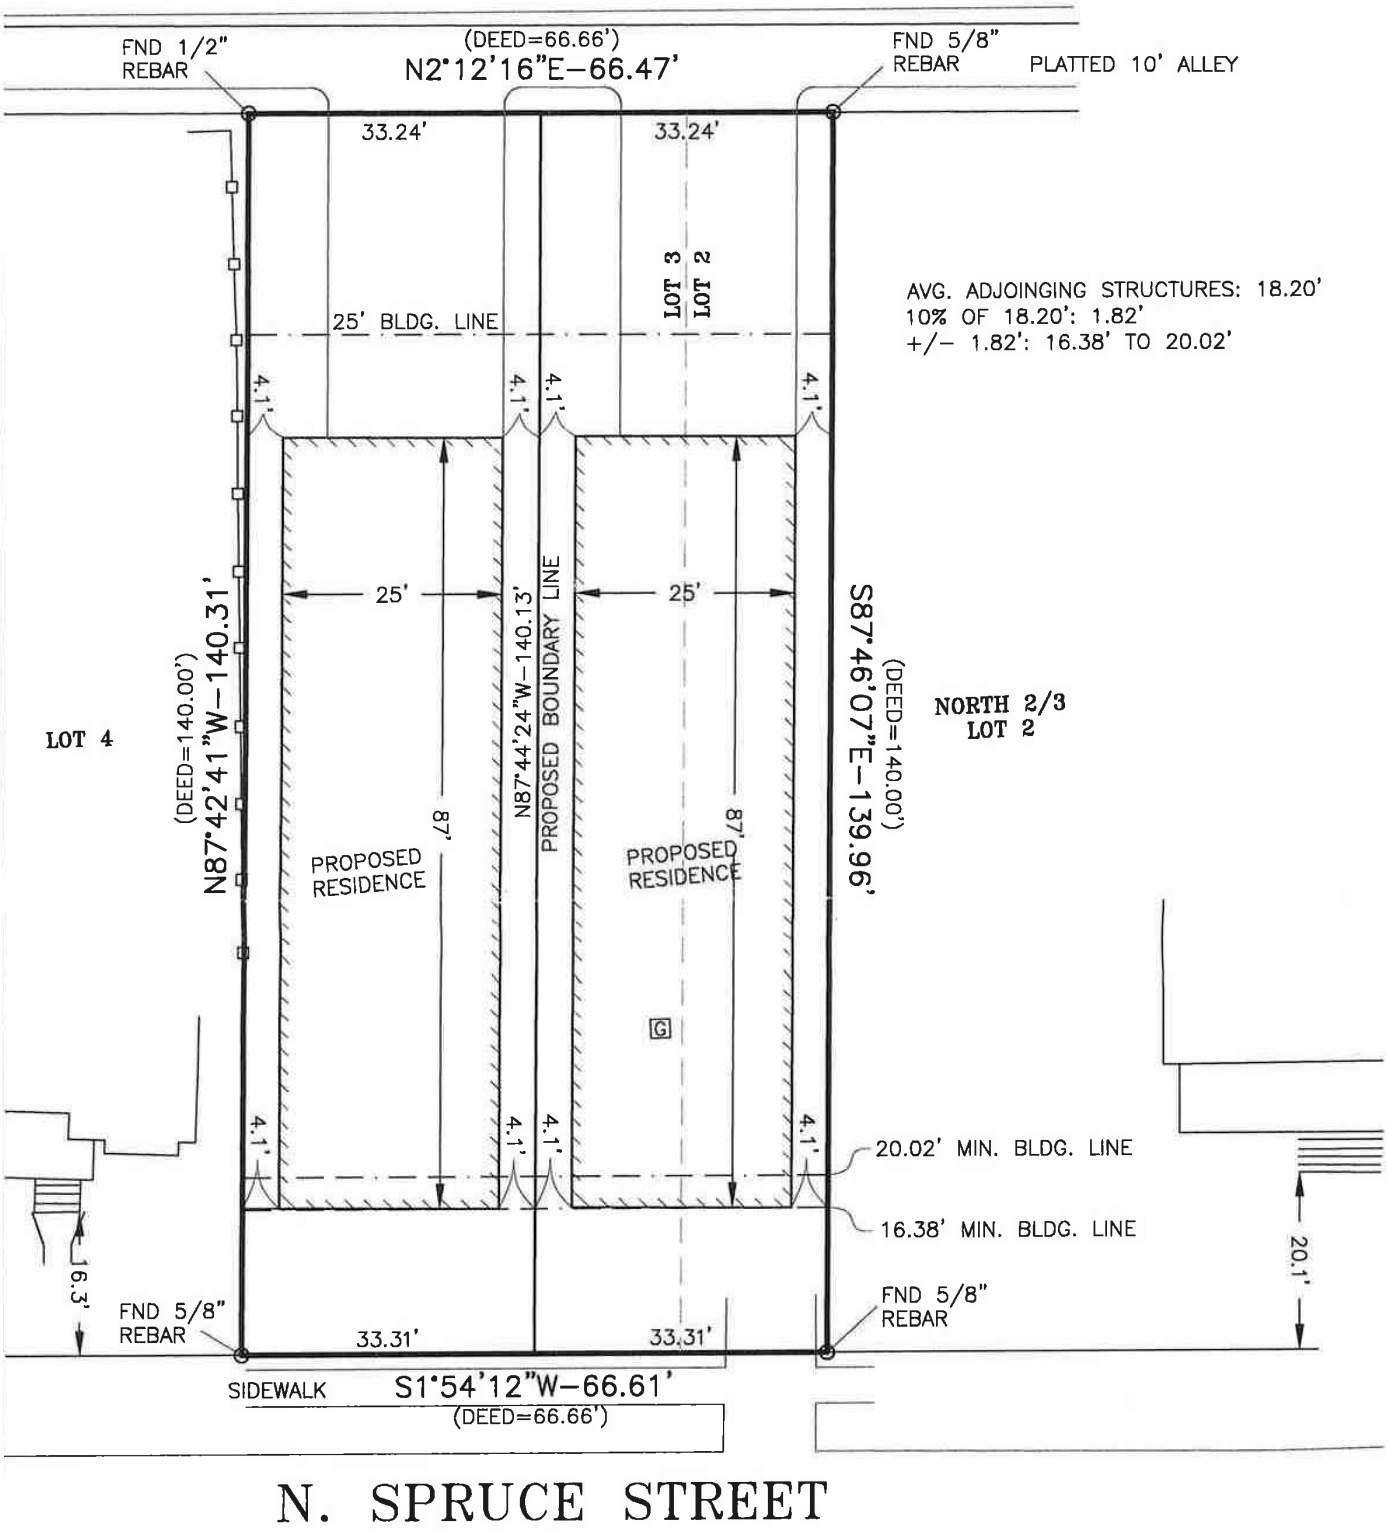

Sketch Map
City of Little Rock Planning & Development

Case No: Z-10073 Sketch 1 of 3

Name: ICON Homes, LLC

Location: 414 N. Spruce St.

Title: PD-R

N