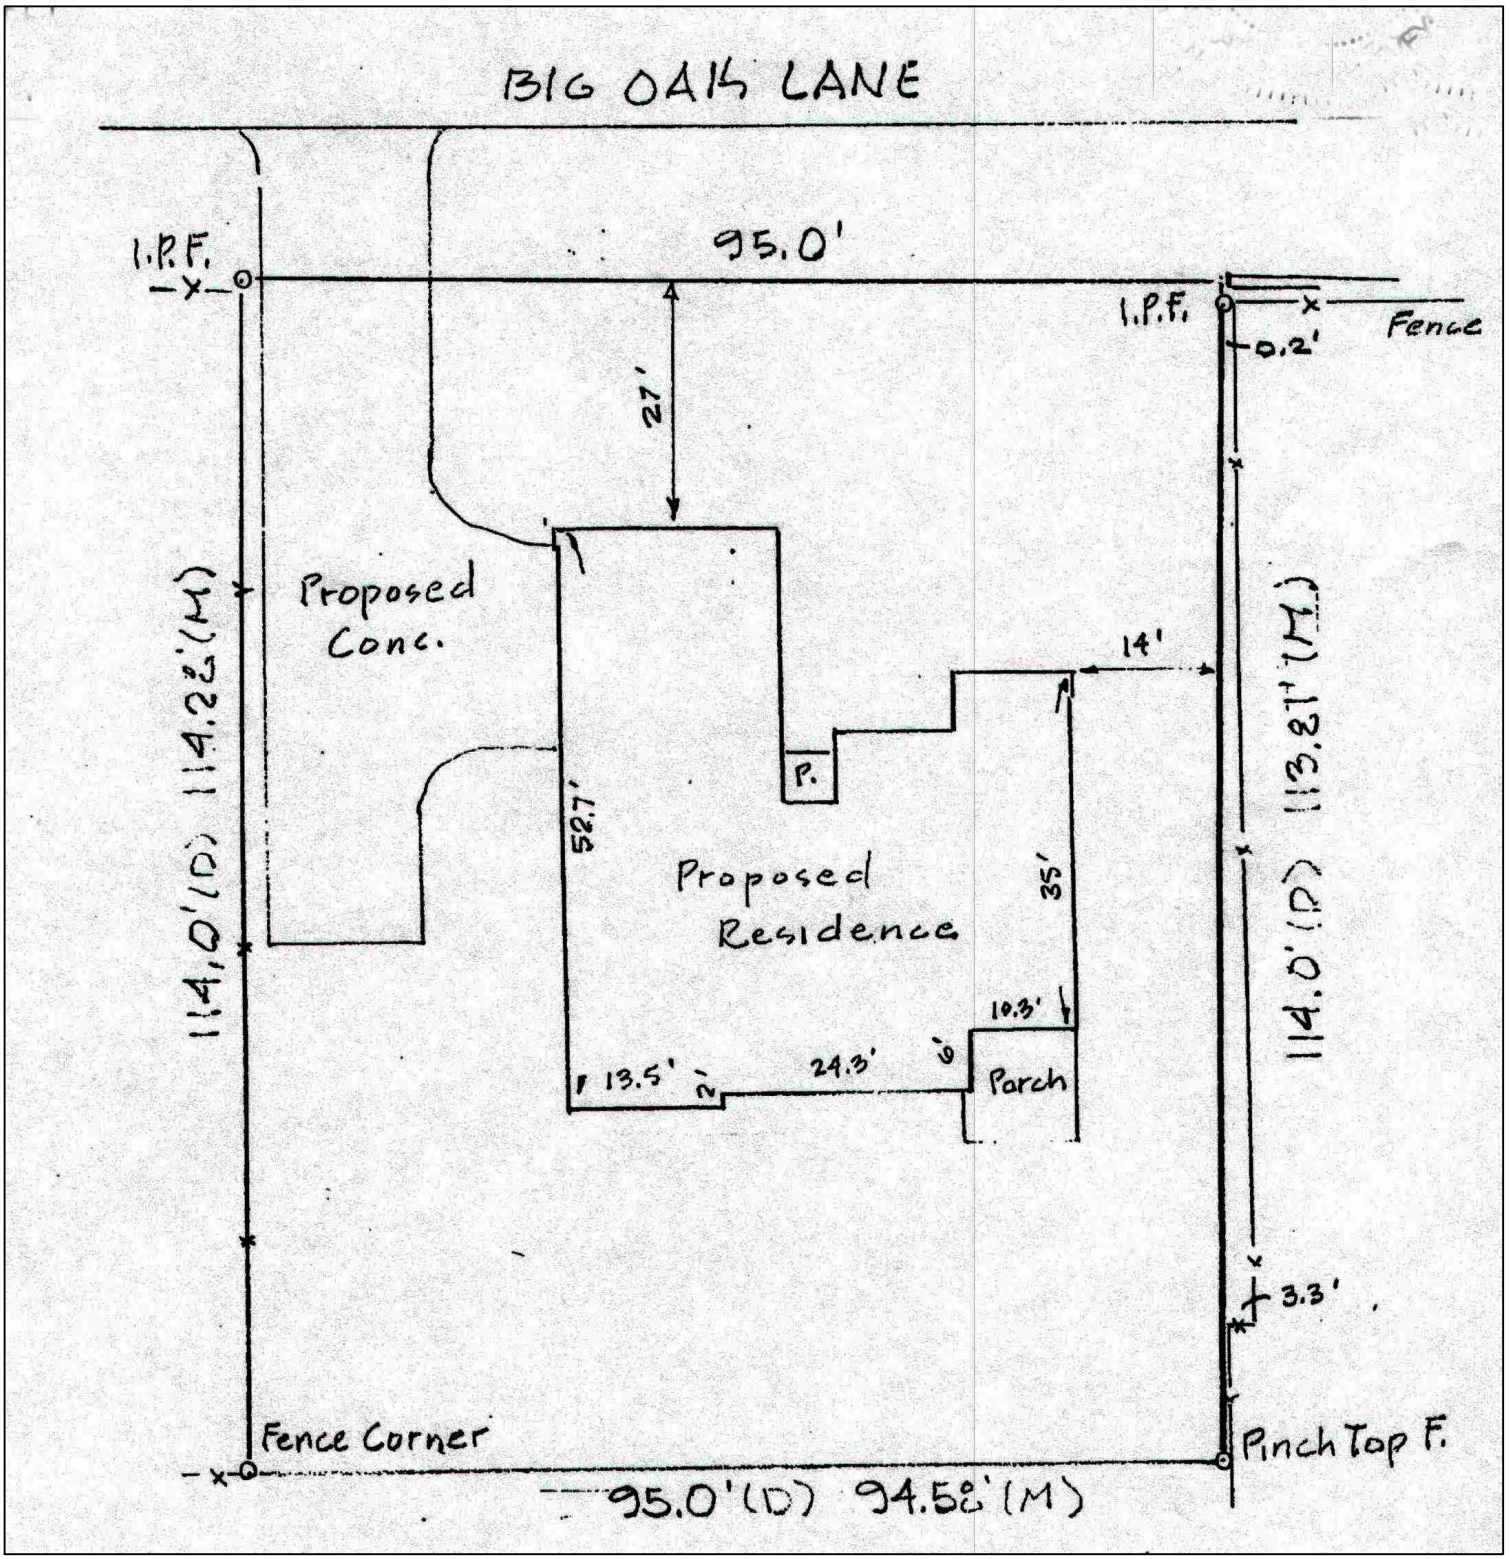

Z-5304-A ● Nuage Residential Contractors
5817 Big Oak Lane ● PD-R