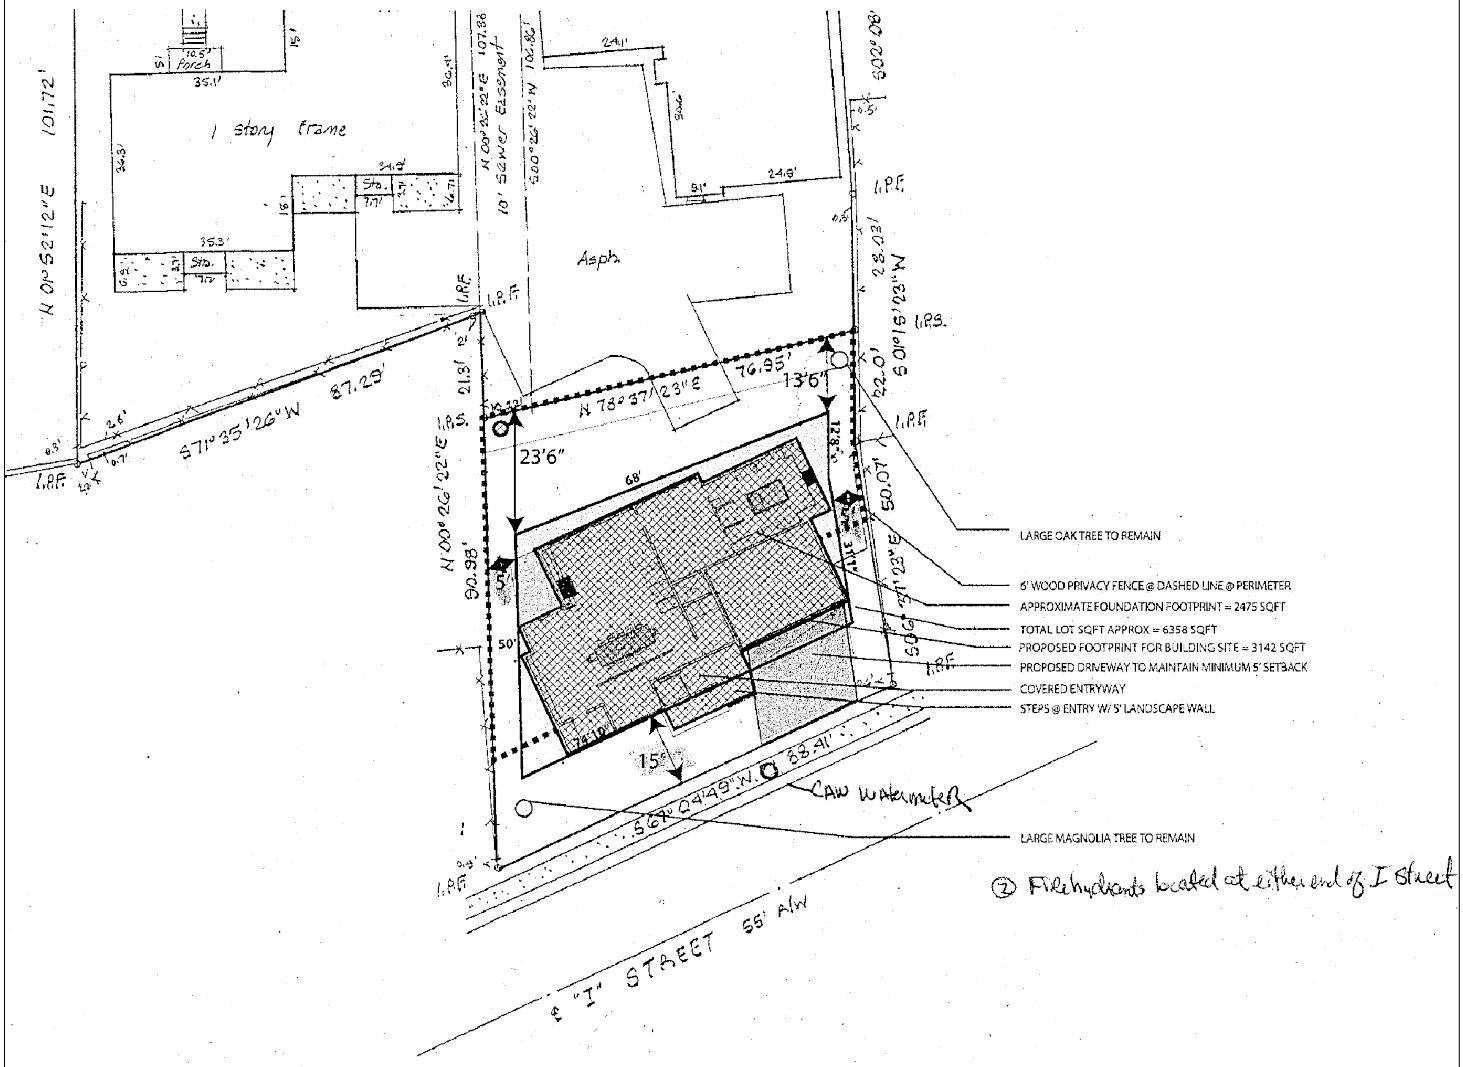

② Fire hydrants located at either end of I Street

Z-6883-D ● 5212 "I" ST ● PD-R