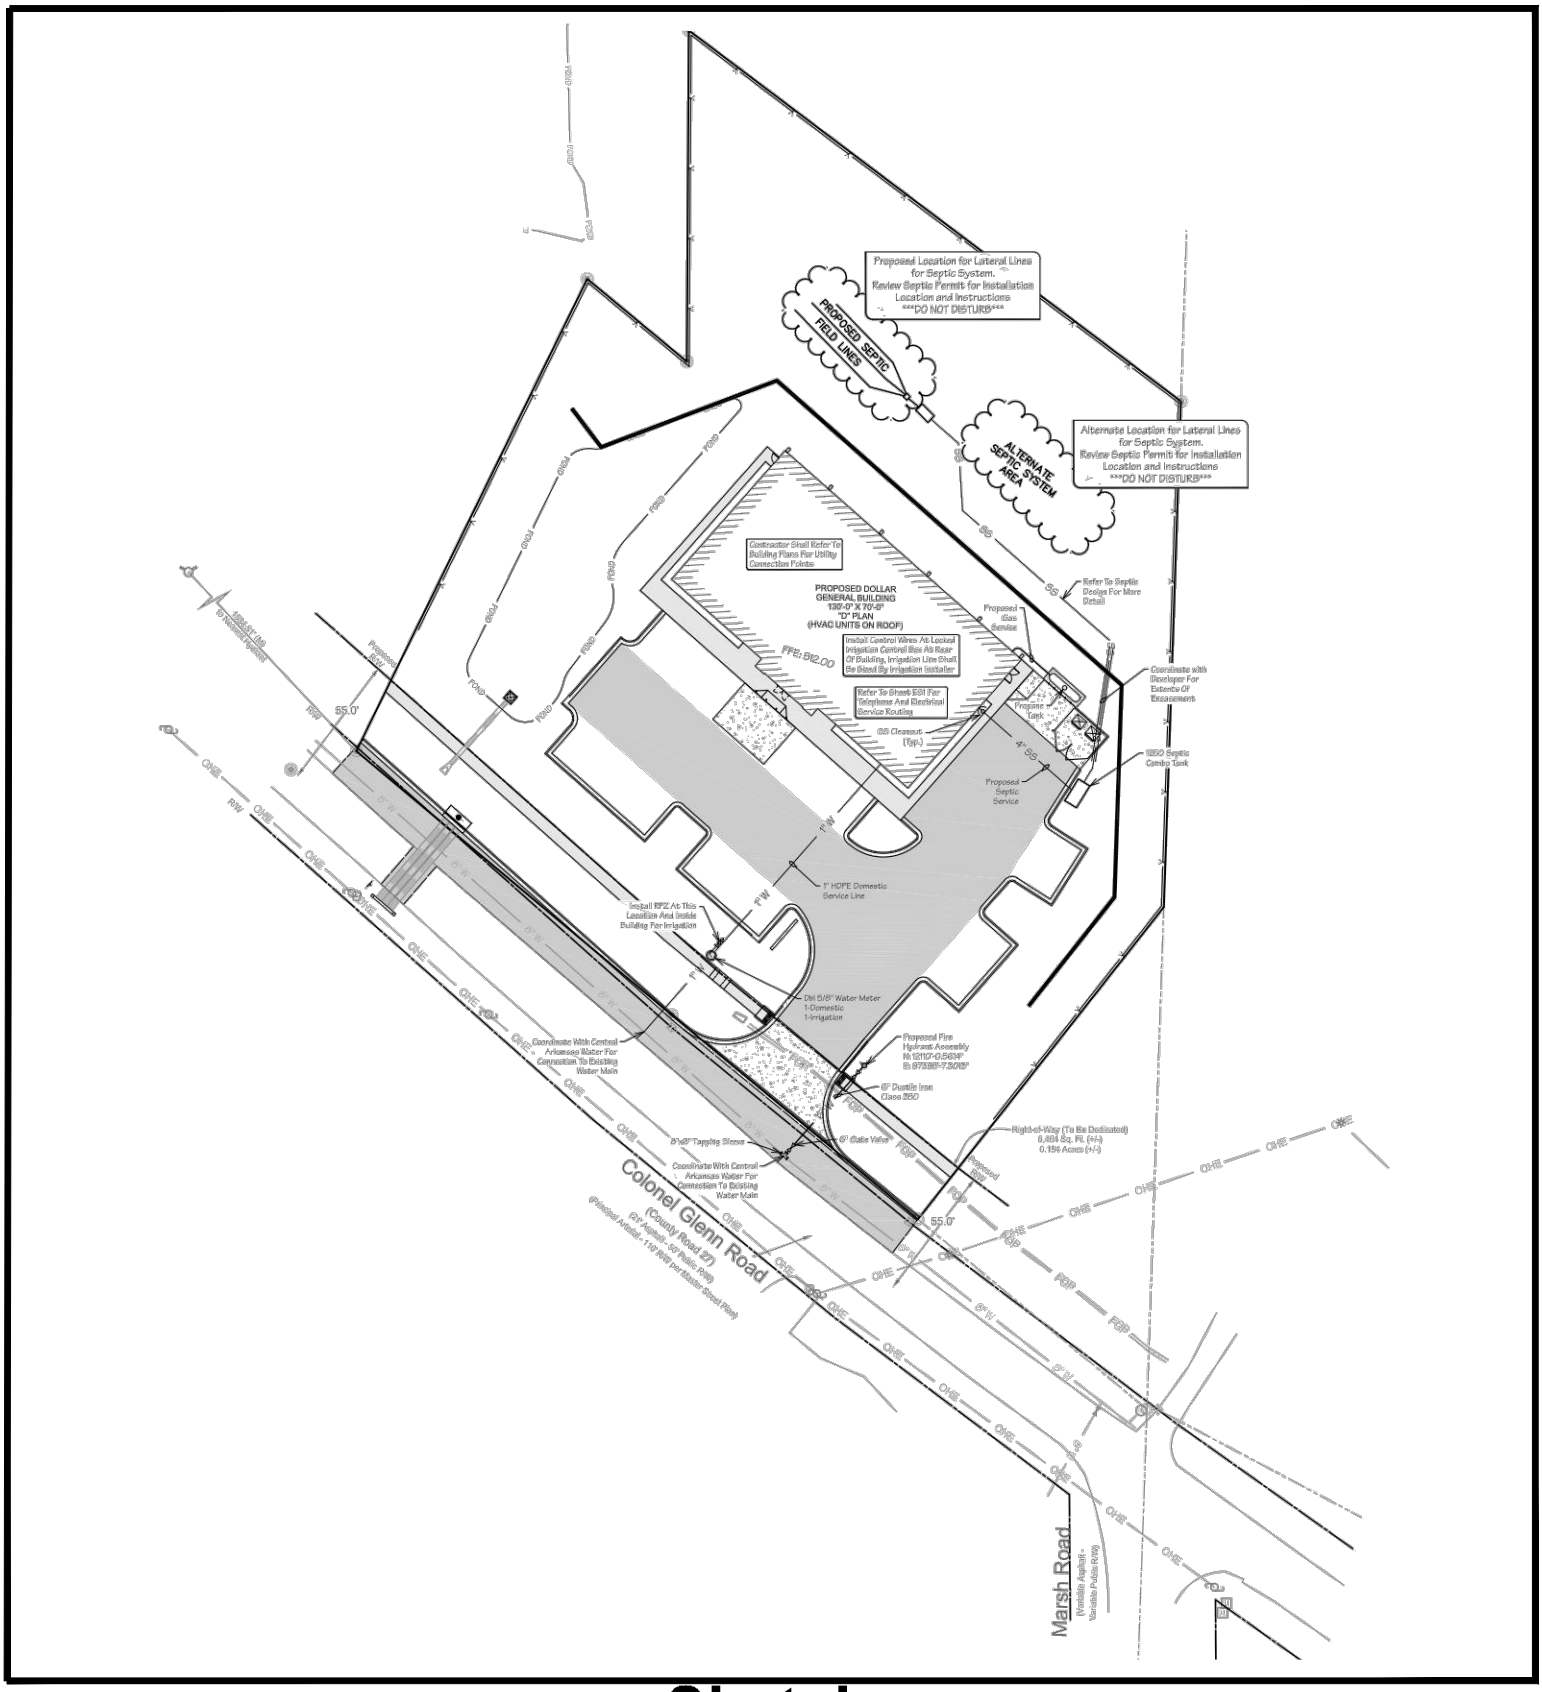

Sketch

City of Little Rock Planning & Development

Case No: Z-9495

Name: PBGH

Location: NW of Colonel Glenn/Marsh Road

Title: PCD

N