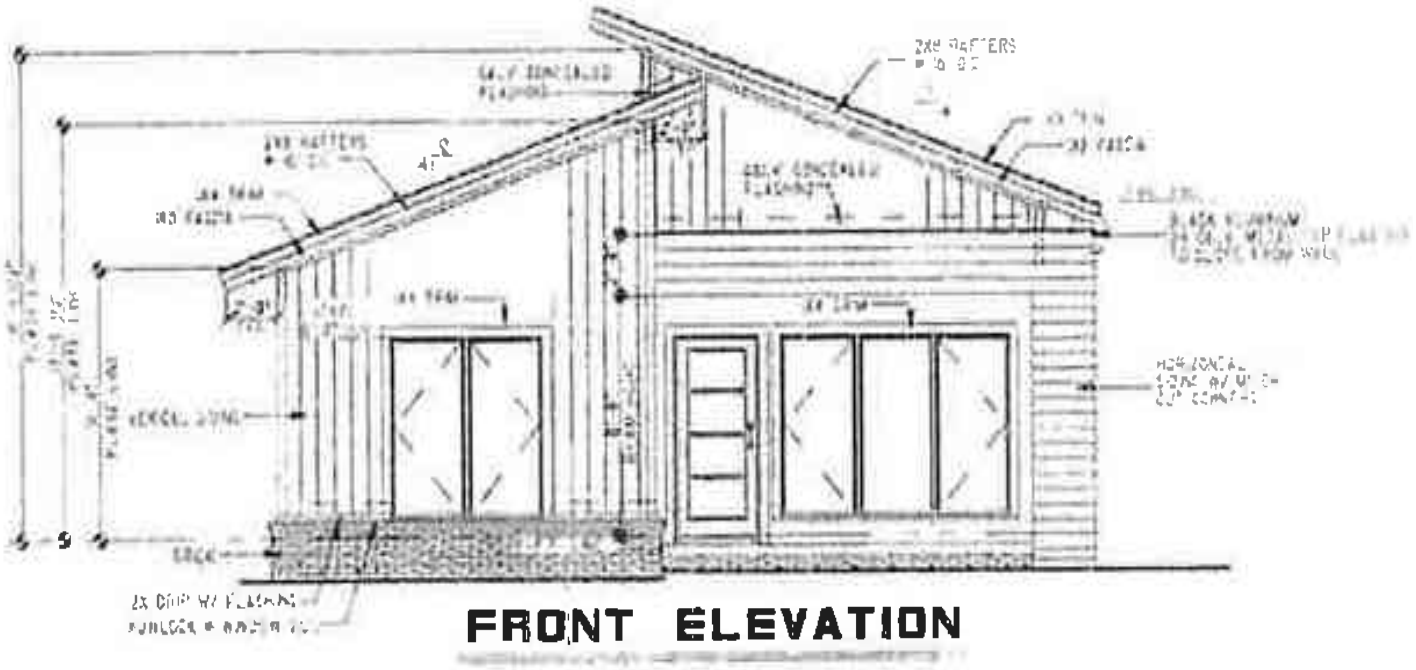

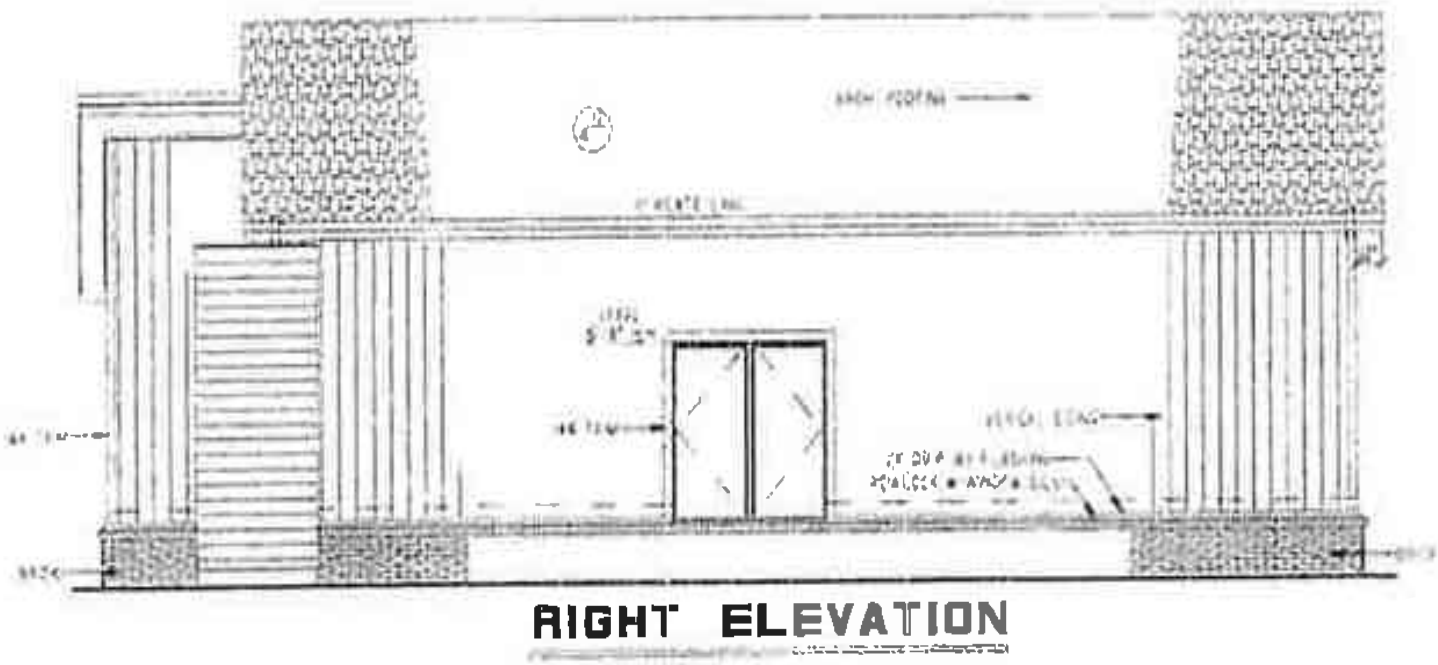

Sketch Map
City of Little Rock Planning & Development

Case No: Z-10013 Sketch 1 of 4

Name: Dietrick Greenlaw

Location: 3403 W. 17th St.

Title: Reduced rear yard setback variance

N