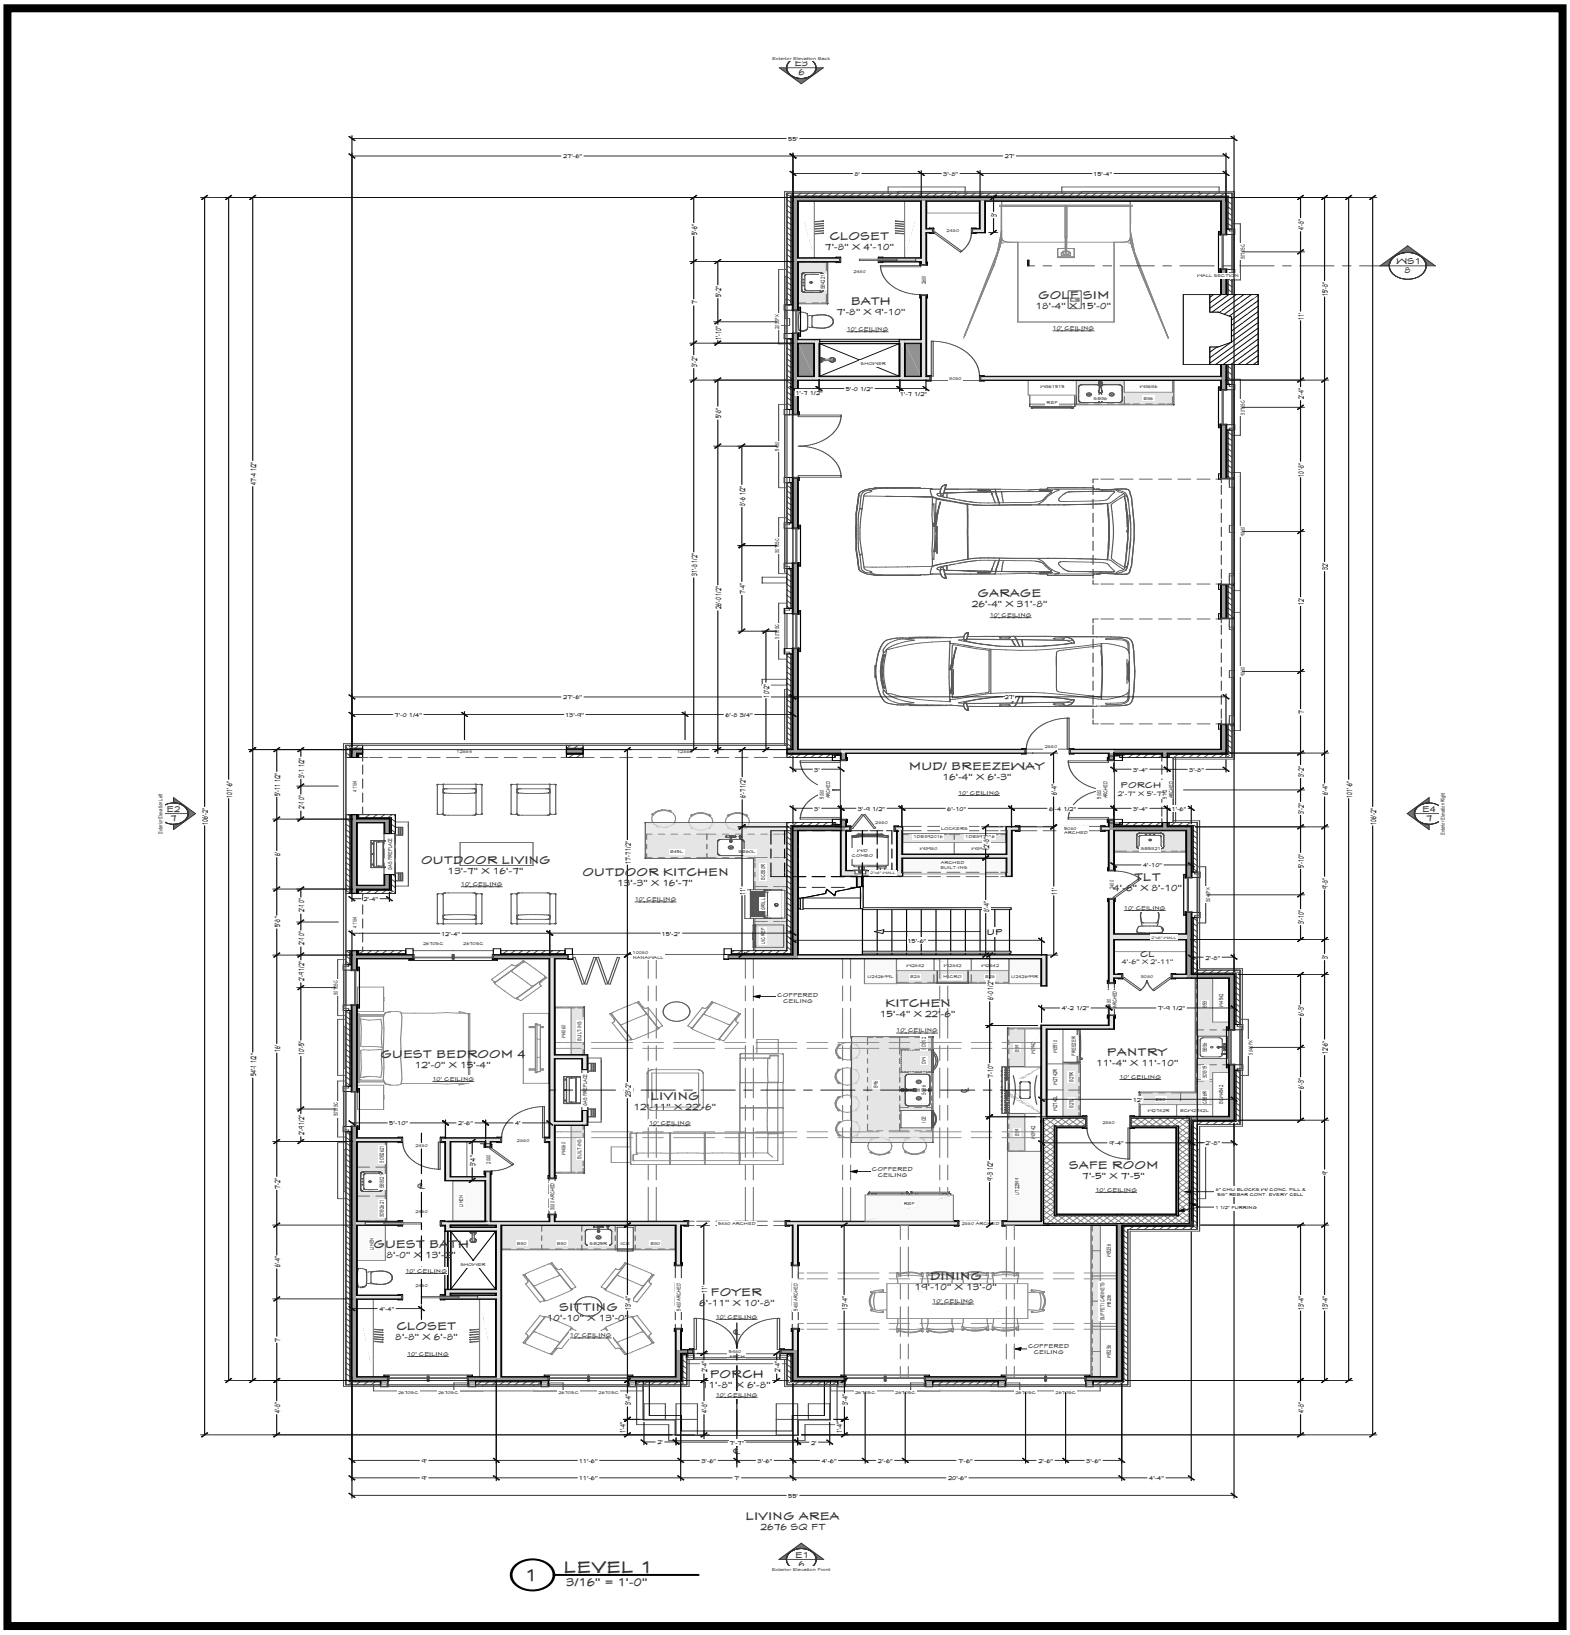

Sketch Map
City of Little Rock Planning & Development

Case No: Z-10027 Sketch 5 of 8

Name: Thomas Engineering

Location: 5607 Country Club Blvd.

Title: Reduced front yard setback variance.

N