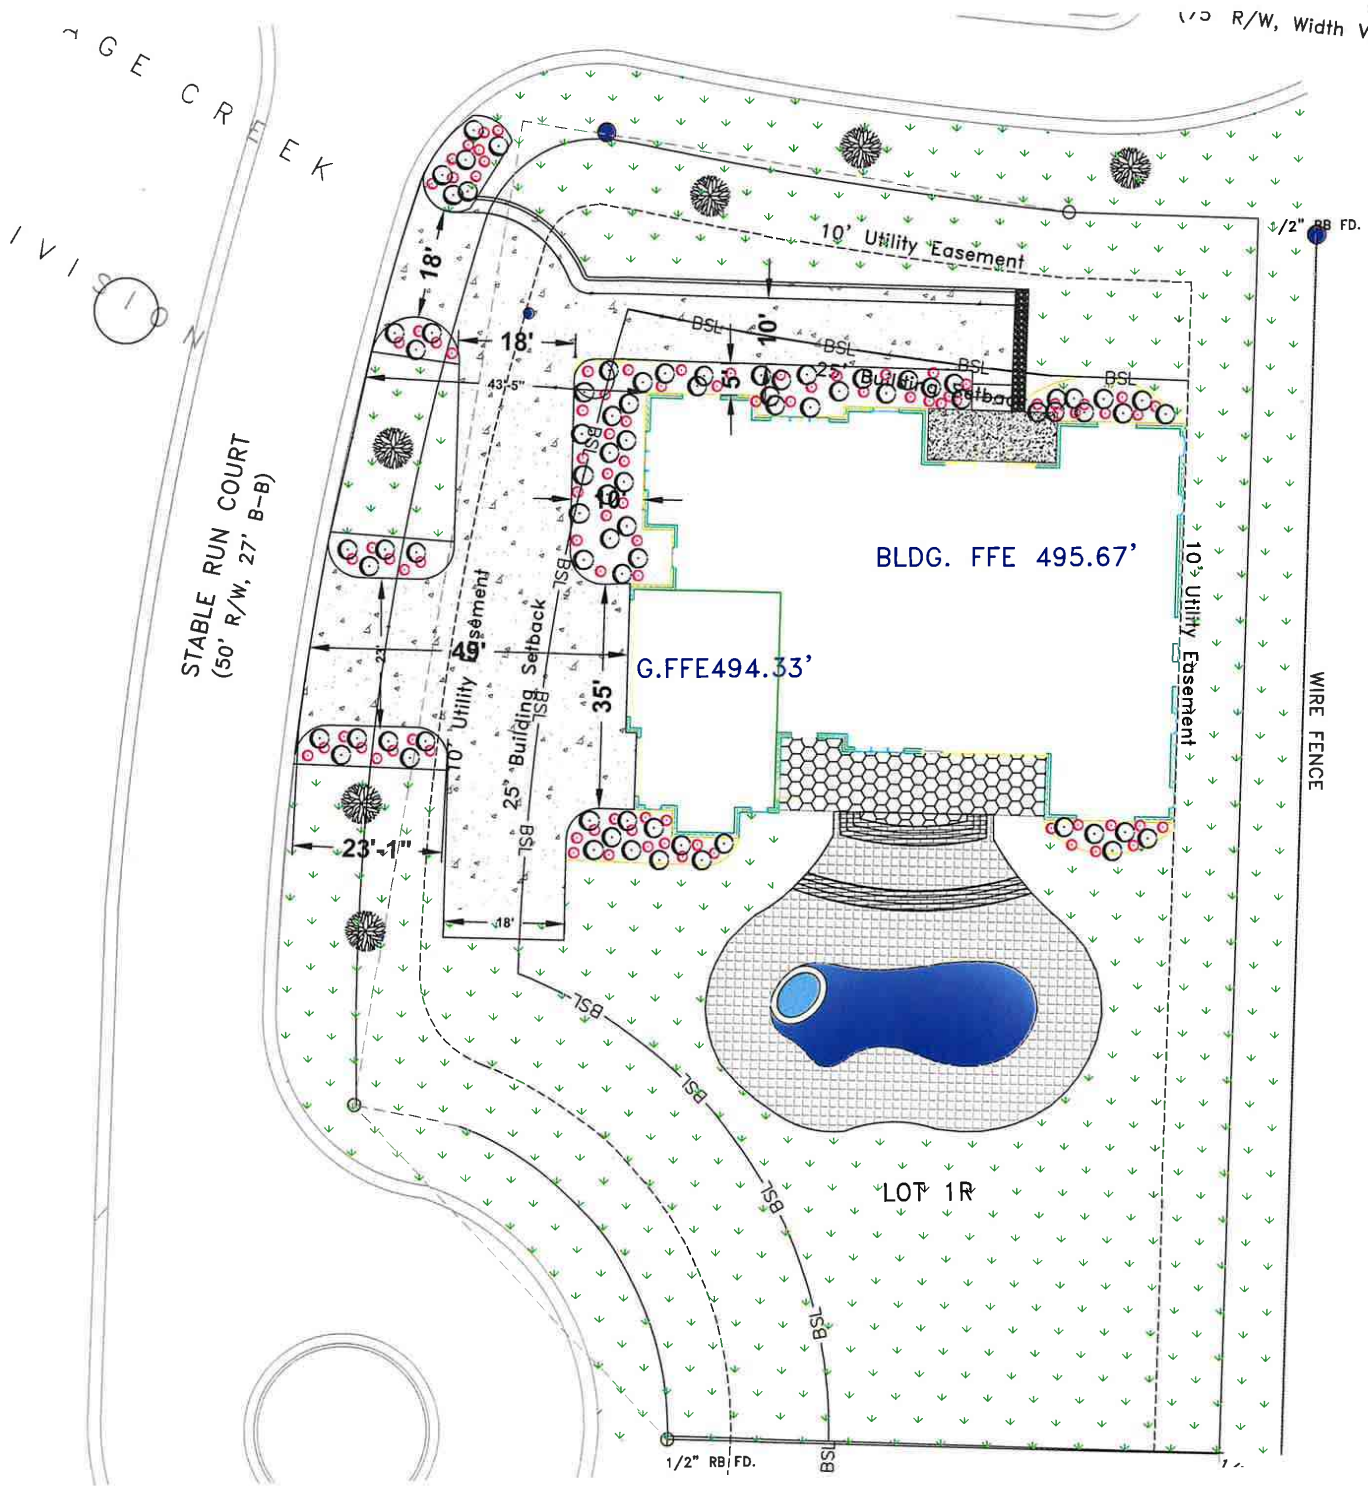

Sketch Map
City of Little Rock Planning & Development

Case No: Z-10139 Site Plan

Name: Ali Residence

Location: 5 Stable Run Court

Title: Rear Yard Setback

N